


AAB-309

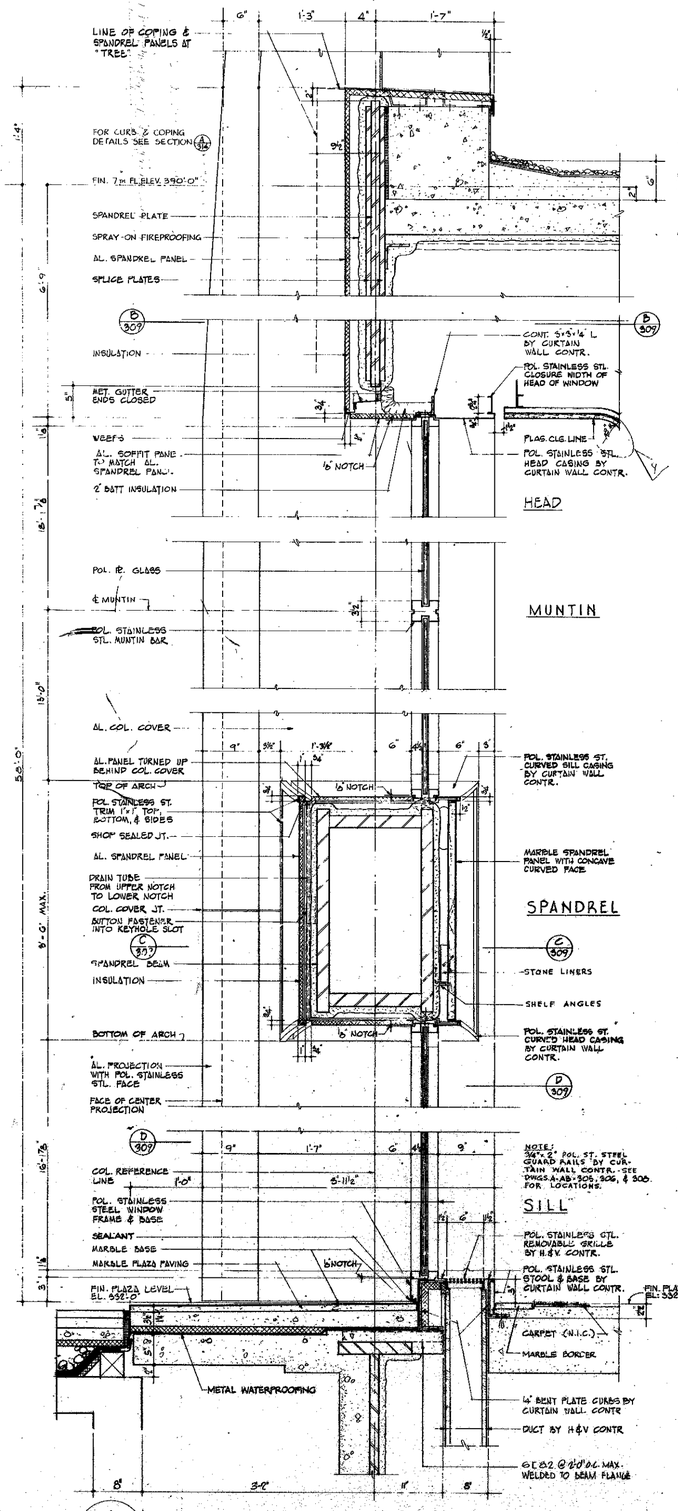



A 309 SECTION THRU LOBBY WALL AT PLAZA

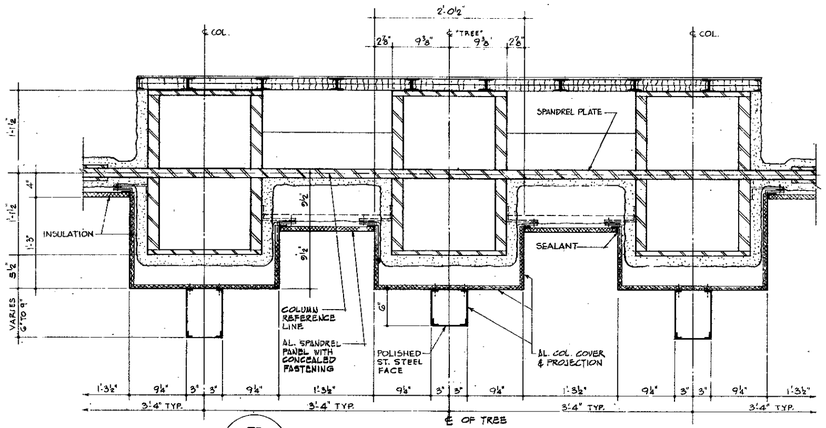


B 309 COLUMN SECTION ABOVE CEILING

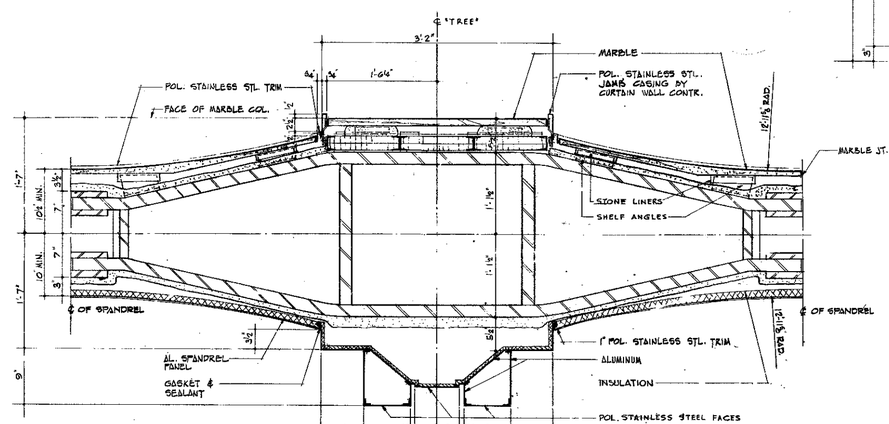



C 309 SECTION THRU SPANDREL BEAM

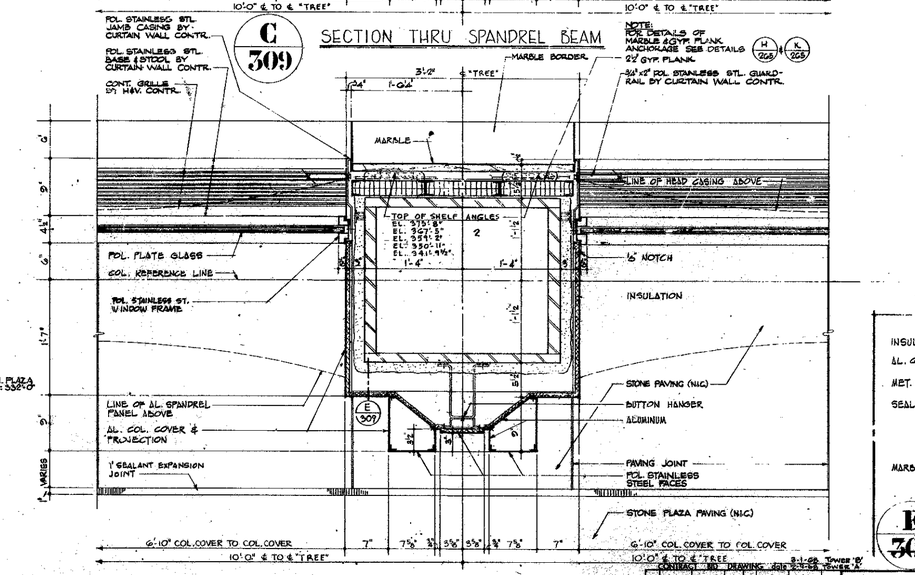



D 309 COLUMN SECTION AT PLAZA FLOOR LEVEL
SIMILAR AT CONCOURSE LEVEL EXTERIOR WALL


NOTE:
WORK INDICATED ON THESE DRAWINGS AS "BY CURTAIN WALL CONTRACTOR," "BY STRUCTURAL CONTRACTOR," OR "NOT BY CURTAIN WALL CONTRACTOR," AND OTHER SIMILAR NOTES, ARE FOR CLASSIFICATION PURPOSES ONLY AND SHALL NOT BE CONSTRUED TO INDICATE THE COMPLETE LIMITS OF THE CONTRACTORS' WORK.

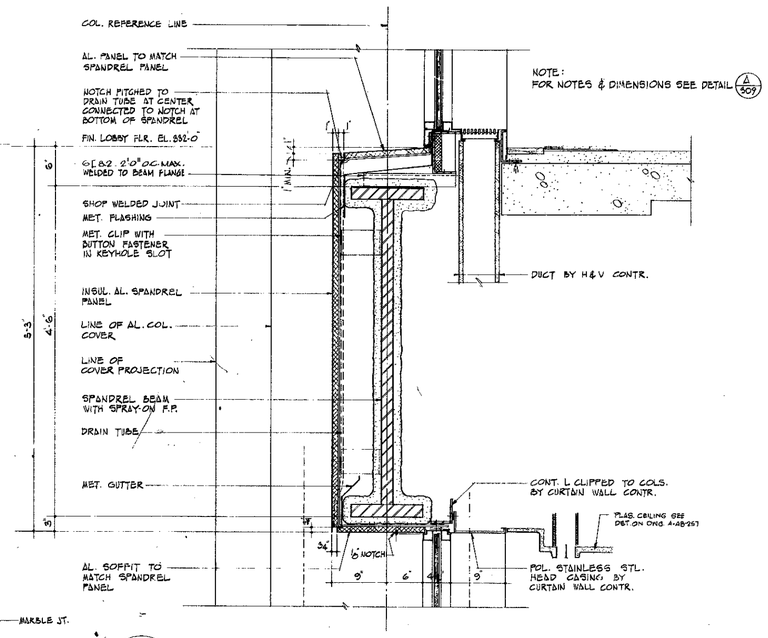


H 309 SPANDREL SECTION AT PLAZA LEVEL
(WEST ELEVATION TOWER "A", SOUTH ELEVATION TOWER "B")

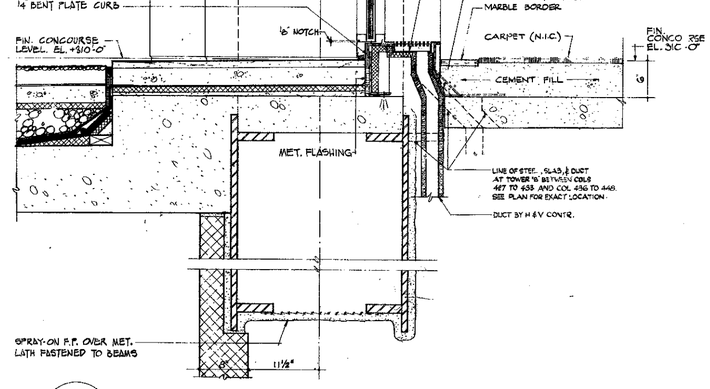


G 309 SILL SECTION AT CONCOURSE LEVEL
(WEST ELEVATION TOWER "A", SOUTH ELEVATION TOWER "B")

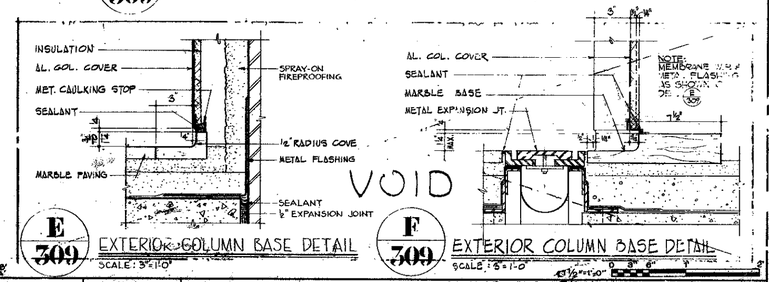


E 309 EXTERIOR COLUMN BASE DETAIL
SCALE: 3"=1'-0"

F 309 EXTERIOR COLUMN BASE DETAIL
SCALE: 3"=1'-0"

| CONTRACT NO. | DRAWING | date 3-1-68 TOWER "B" TOWER "A" |
|---|---|---|
| 1-10-74 | A-307 | |
| 1-6-70 | A-308 | G.A. |
| 3-10-69 | A-317 | H.B. |
| 7-19-68 | A-40 | R.E. |
| 4-19-68 | A-25 | S.S. |
| 4-19-68 | A-17 | J.G. |
| 1-8-68 | A-18 | R.E. |
| 4-22-68 | S-21 | J.G. |
| 3-21-68 | M-16 | |

| NO. | DATE | SUB. NO. | BY | NO. | DATE | SUB. NO. | BY |
|---|---|---|---|---|---|---|---|
| REVISIONS | | | | REVISIONS | | | |

APPRD. 20

CHIEF, PLANNING DIVISION
DATE

REGISTERED ARCHITECT — MINORU YAMASAKI — NEW YORK — NO. 031-12

THE WORLD TRADE CENTER
THE PORT OF NEW YORK AUTHORITY

MINORU YAMASAKI & ASSOCIATES
MINORU YAMASAKI, ARCHITECT

EMERY ROTH & SONS
RICHARD ROTH, ARCHITECT

WORTHINGTON, SKILLING, HELLE & JACKSON
STRUCTURAL ENGINEERS

JABOS, BAUM & BOLL
MECHANICAL ENGINEERS

JOSEPH R. LORING & ASSOCIATES
ELECTRICAL ENGINEERS

THE PORT OF NEW YORK AUTHORITY
PAVING, UTILITIES, FOUNDATIONS

TITLE: FACADE DETAILS AT BASE

| | | | |
|---|---|---|---|
| DRAWN | P.E.D. | CHECKED | |
| SCALE | 1½"=1'-0" & AS NOTED | DATE | 7-31-67 |
| PROJECT NUMBER | | SHEET | OF |
| DRAWING NUMBER | A AB 309 | | |