

A·AB·314

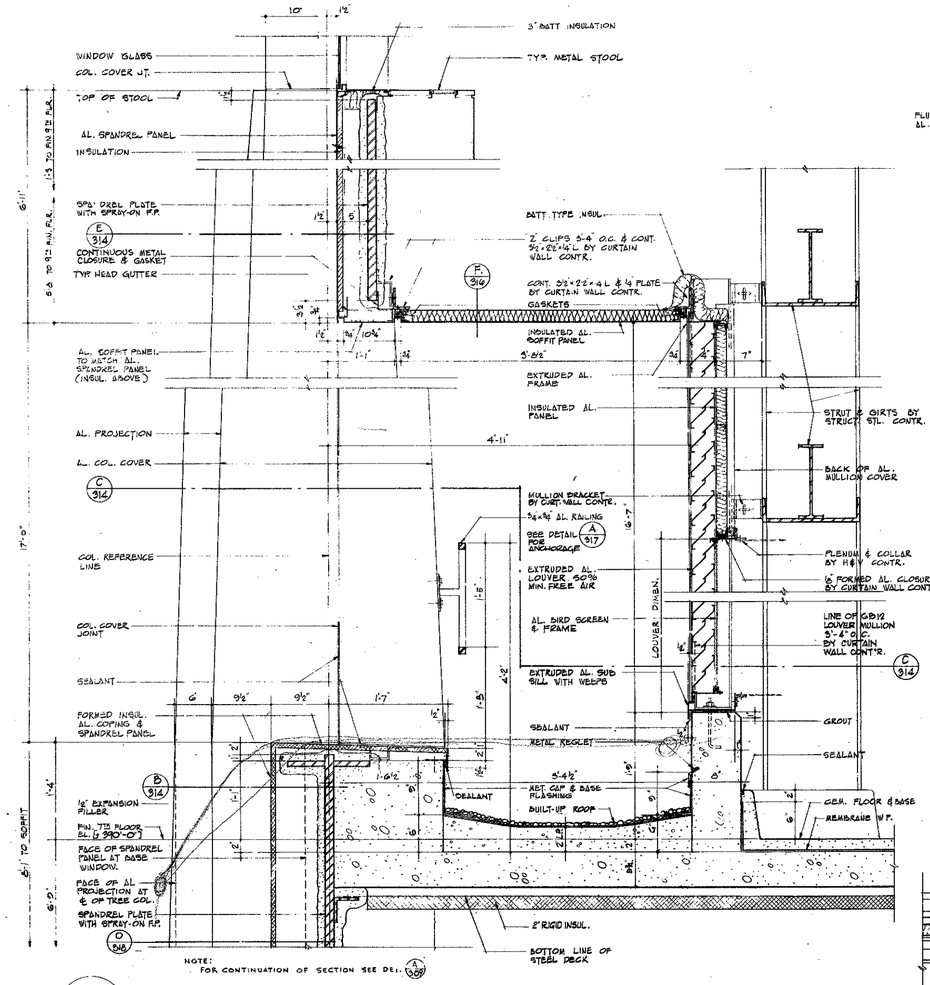


A 314 WALL SECTION AT 7TH FLOOR

F 314 SILL SECTION AT HIGH LOUVER


NOTE: FOR HEAD SECTION SEE DETAIL A/316

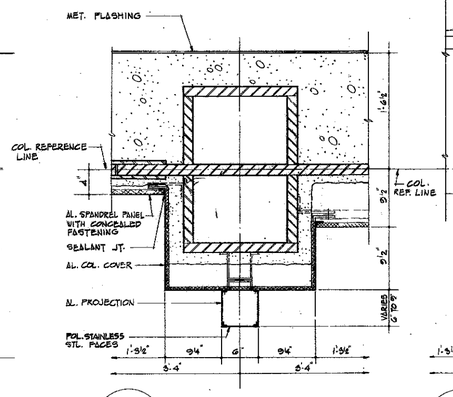


B 314 PLAN AT 7TH FLOOR SPANDREL - ABOVE FLOOR

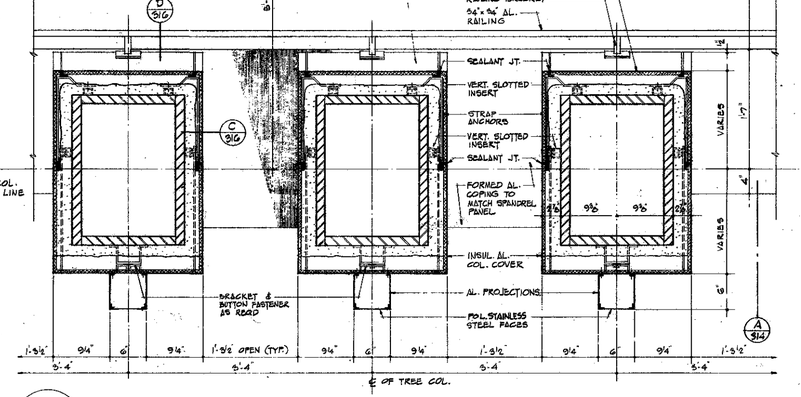


C 314 PLAN AT 7TH FLOOR - ABOVE PARAPET

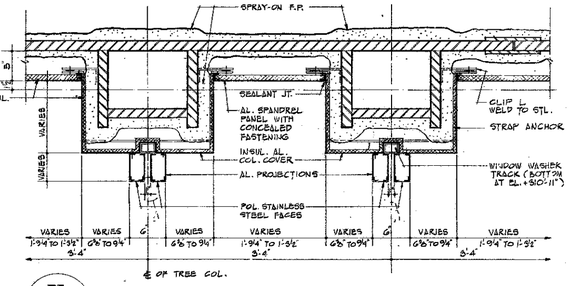

E 314 PLAN AT 9TH FLOOR SPANDREL - BELOW FLOOR

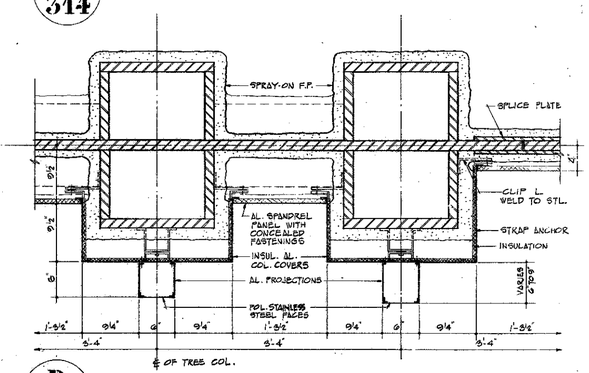

D 314 PLAN AT 7TH FLOOR SPANDREL - BELOW FLOOR

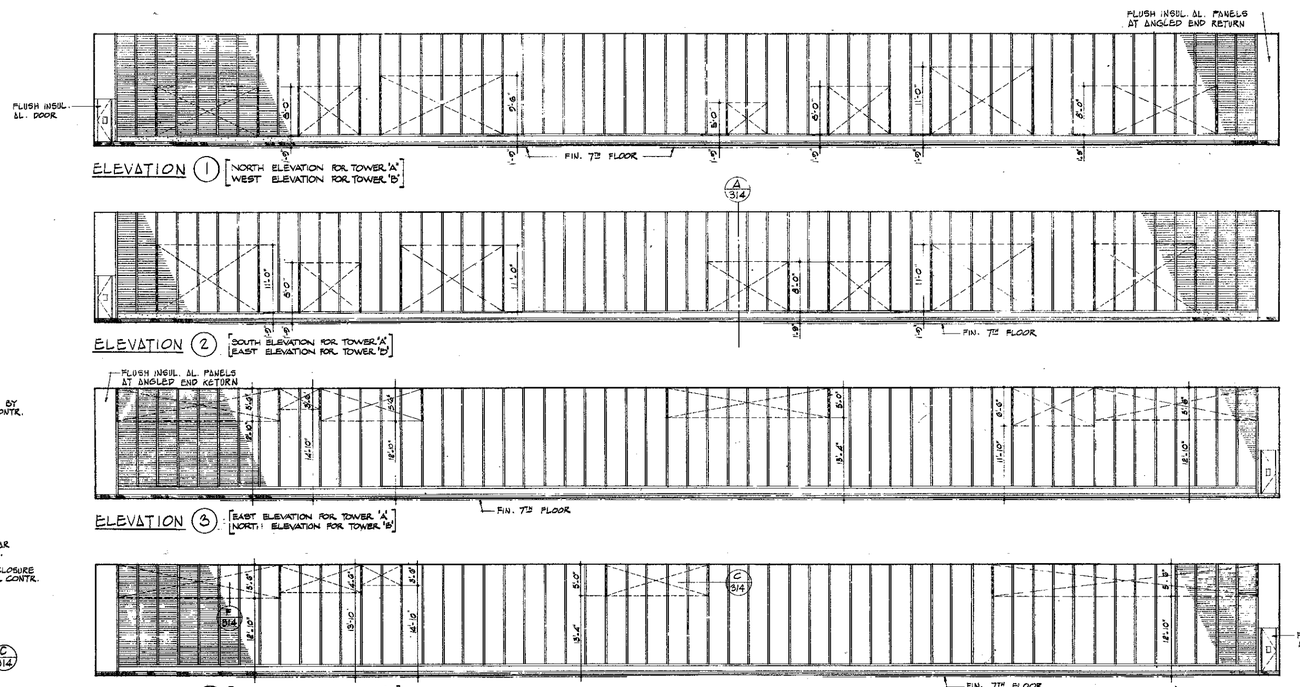

ELEVATIONS OF 7TH FLOOR LOUVER WALLS

SCALE 1/8"=1'-0"

NOTE: 1. AREAS MARKED THUS ▨ ARE ACTIVE LOUVER AREAS. ALL OTHER AREAS ARE LOUVERS BACKED UP WITH INSUL. AL. PANELS

2. FOR KEY PLAN SEE DWG A·AB-316

NOTE:
WORK INDICATED ON THESE DRAWINGS AS 'BY CURTAIN WALL CONTRACTOR', 'NOT BY CURTAIN WALL CONTRACTOR', 'BY STRUCTURAL CONTRACTOR', OR OTHER SIMILAR NOTES, ARE FOR CLARIFICATION PURPOSES ONLY AND SHALL NOT BE CONSTRUED TO INDICATE THE COMPLETE LIMITS OF THE CONTRACTORS WORK.

CONTRACT "BD" DRAWING # date 2-7-68 Tower 'A' 5-1-68 Tower 'B'

NO.	DATE	REVISIONS BUL. NO.	BY
1	9-20-67	A-80	R.H.

APPROVED

CHIEF, PLANNING DIVISION

DATE

REGISTERED ARCHITECT

THE WORLD TRADE CENTER

THE PORT OF NEW YORK AUTHORITY

MINORU YAMASAKI & ASSOCIATES
MINORU YAMASAKI, ARCHITECT

WORTHINGTON, SKILLING, HELLE & JACKSON
STRUCTURAL ENGINEERS

JOSEPH R. LORING & ASSOCIATES
ELECTRICAL ENGINEERS

EMERY ROTH & SONS
RICHARD ROTH, ARCHITECT

JAROS, BAUM & BOLLES
MECHANICAL ENGINEERS

THE PORT OF NEW YORK AUTHORITY
PAVING, UTILITIES, FOUNDATIONS

TITLE: DETAILS OF FACADE & LOUVERS AT 7TH FLOOR MECH. LEVEL

DRAWN	A.C.	CHECKED	
SCALE	1/8"=1'-0"	DATE	7-31-67
PROJECT NUMBER			
DRAWING NUMBER	A·AB·314		