


A-AB-317

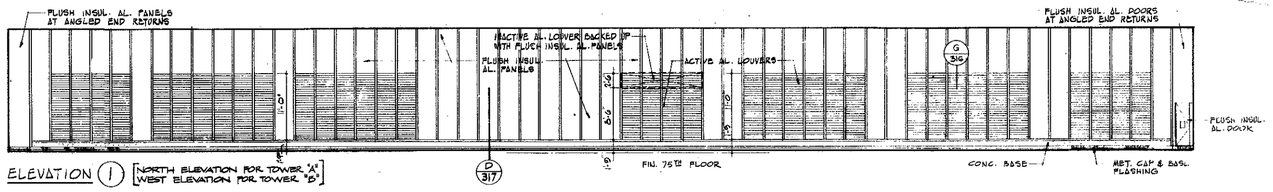


ELEVATION (1) [NORTH ELEVATION FOR TOWER 'A' / WEST ELEVATION FOR TOWER 'B']

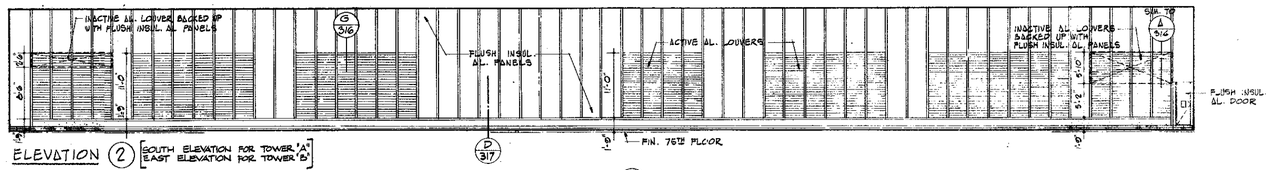

ELEVATION (2) [SOUTH ELEVATION FOR TOWER 'A' / EAST ELEVATION FOR TOWER 'B']

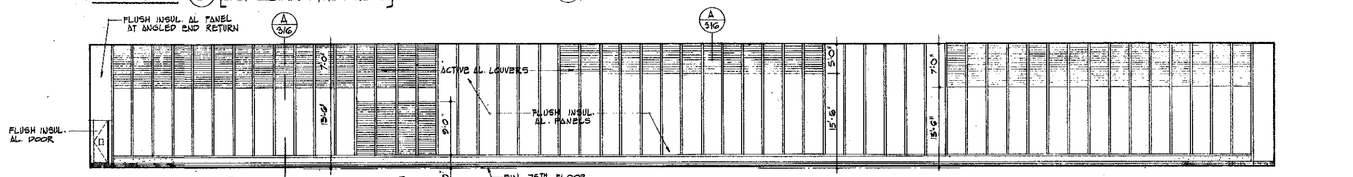

ELEVATION (3) [EAST ELEVATION FOR TOWER 'A' / NORTH ELEVATION FOR TOWER 'B']

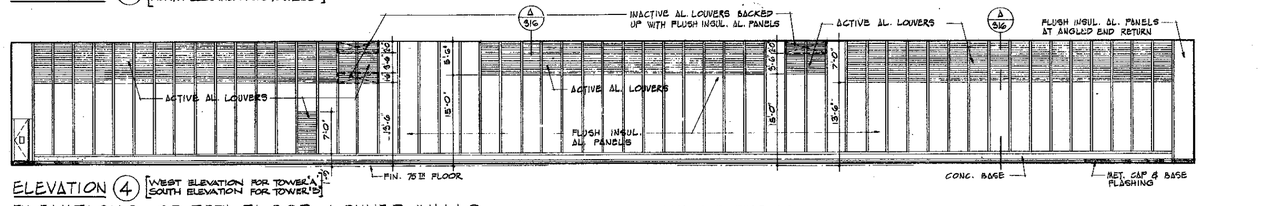


ELEVATION (4) [WEST ELEVATION FOR TOWER 'A' / SOUTH ELEVATION FOR TOWER 'B']


ELEVATIONS OF 75TH FLOOR LOUVER WALLS

SCALE: 1/8"=1'-0"


NOTE: FOR KEY PLAN SEE DWG. No A-AB-316

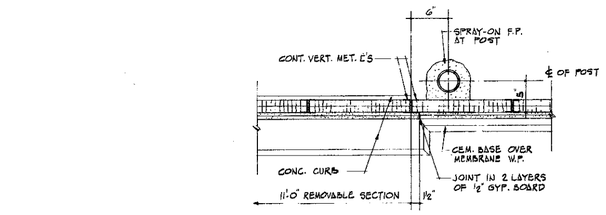


B/317 EDGE DETAIL AT REMOVABLE SECTION OF WALL AT ELECTRIC SUB-STATION

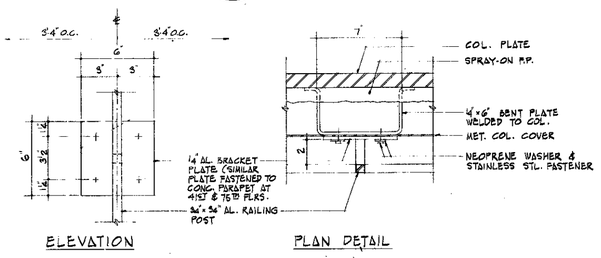


A/317 MECHANICAL FLOOR RAILING ANCHORAGE DETAILS

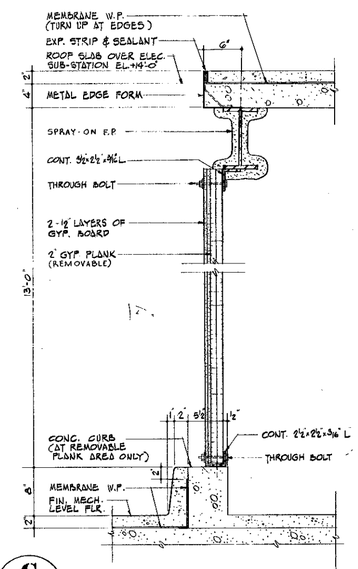


C/317 INTERIOR WALL SECTION AT ELEC. SUB-STATION (CUT THROUGH REMOVABLE SECTION)

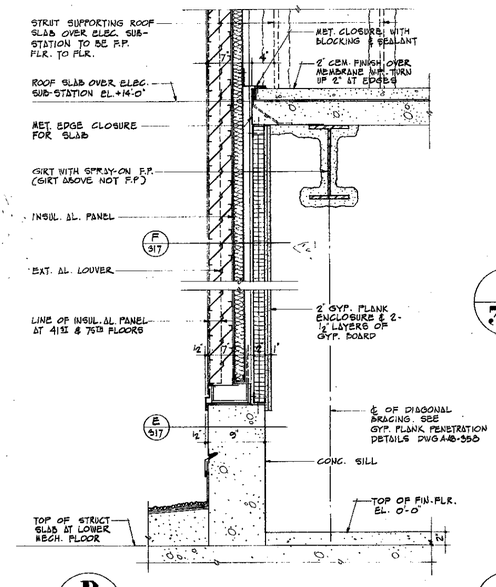

D/317 EXTERIOR WALL SECTION AT ELEC. SUB-STATION (7TH & 108TH FLOORS SHOWN. 41ST & 75TH FLRS. SIMILAR.)

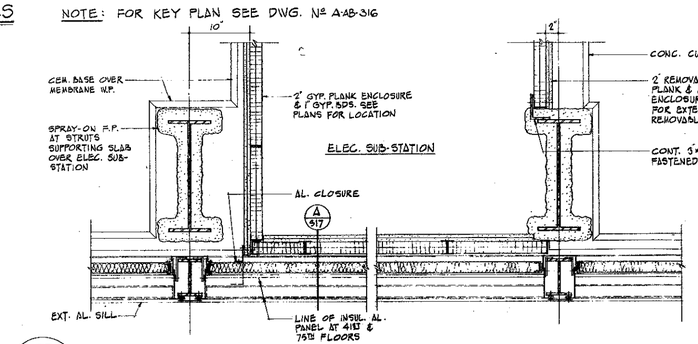

F/317 PLAN AT ELEC. SUB-STATION (ABOVE AL. SILL)

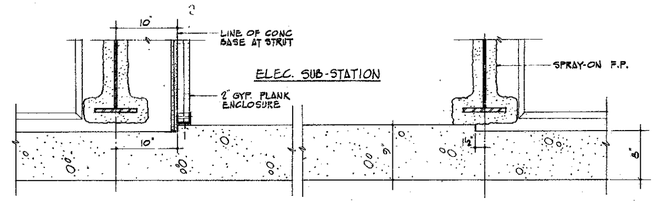

E/317 PLAN AT ELEC. SUB-STATION (ABOVE AL. SILL)

3/8"=1'-0" 0 4 8 16 24

3/16"=1'-0" 0 3" 6" 1' 2'

NOTE: WORK INDICATED ON THESE DRAWINGS AS "BY CURTAIN WALL CONTRACTOR", "NOT BY CURTAIN WALL CONTRACTOR", "BY STRUCTURAL CONTRACTOR", OR OTHER SIMILAR NOTES ARE FOR CLARIFICATION ONLY, AND SHALL NOT BE CONSTRUED TO INDICATE THE COMPLETE LIMITS OF THE CONTRACTOR'S WORK

CONTRACT BID DRAWING date 2-2-68 TOWER 'A' 3-1-68 TOWER 'B'

NO.	DATE	REVISION NO.	BY
2	5-16-70	A-60	T.J.
1	3-21-68	M-W.	

REVISIONS

APPROVED

CHIEF, PLANNING DIVISION

DATE

REGISTERED ARCHITECT STATE OF NEW YORK NO. 035...

THE WORLD TRADE CENTER
THE PORT OF NEW YORK AUTHORITY

MINORU YAMASAKI & ASSOCIATES
MINORU YAMASAKI, ARCHITECT

WORTHINGTON, SKILLING, HELLE & JACKSON
STRUCTURAL ENGINEERS

JOSEPH R. LORING & ASSOCIATES
ELECTRICAL ENGINEERS

EMERY ROTH & SONS
RICHARD ROTH, ARCHITECT

JAROS, BAUM & BOLLES
MECHANICAL ENGINEERS

THE PORT OF NEW YORK AUTHORITY
PAVING, UTILITIES, FOUNDATIONS

TITLE: MISCELLANEOUS MECH. LEVEL DETAILS

DRAWN	A.C.	CHECKED	
SCALE	1/8"=1'-0" & AS NOTED	DATE	7-31-67
PROJECT NUMBER		SHEET	OF
DRAWING NUMBER	A-AB-317		