


A-AB-318

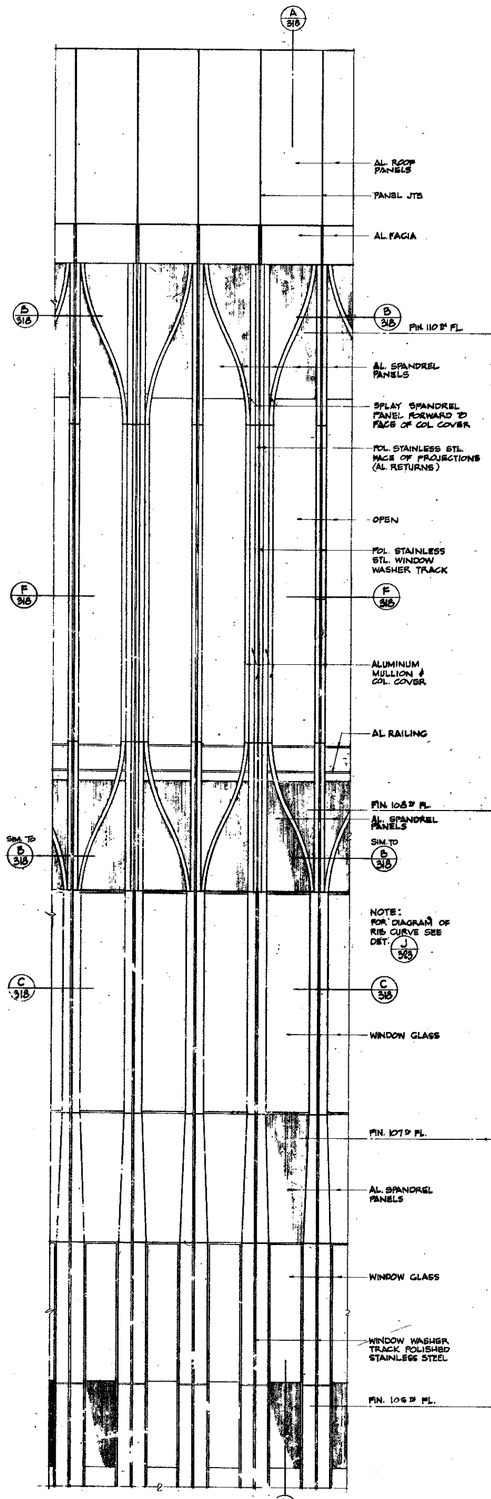


EXTERIOR ELEVATION AT CROWN

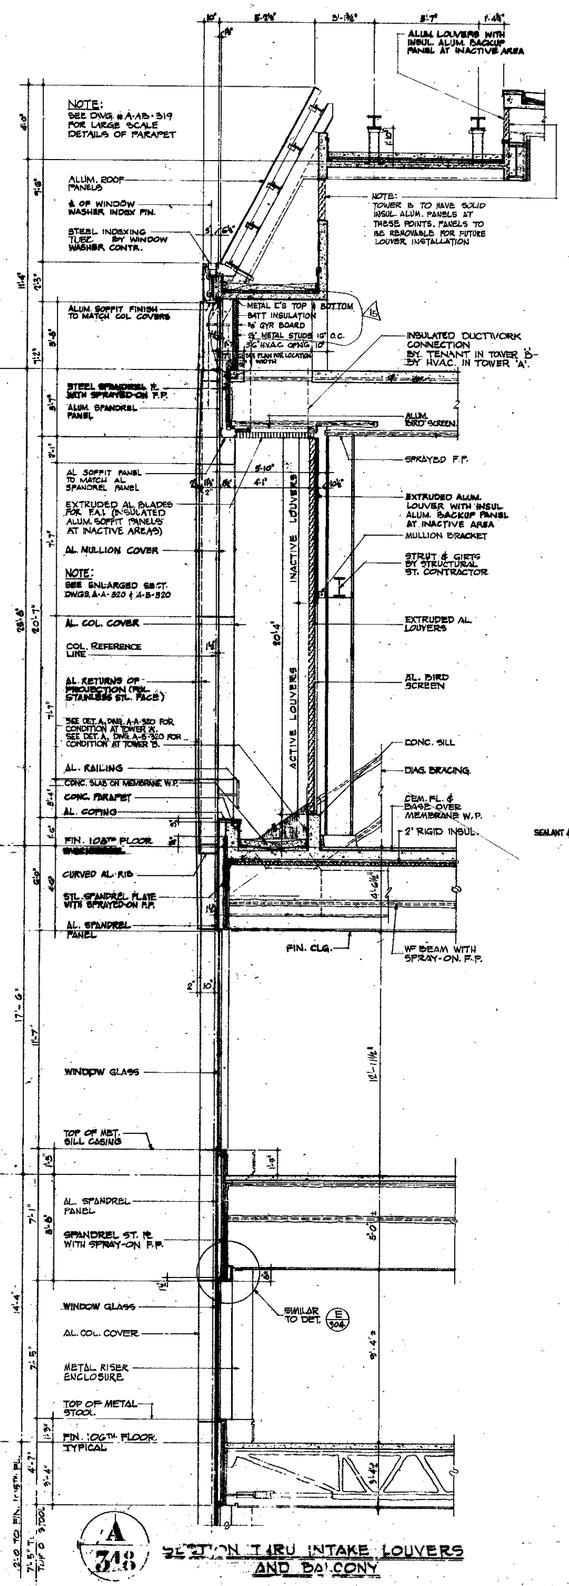

A 318 SECTION THRU INTAKE LOUVERS AND BALCONY

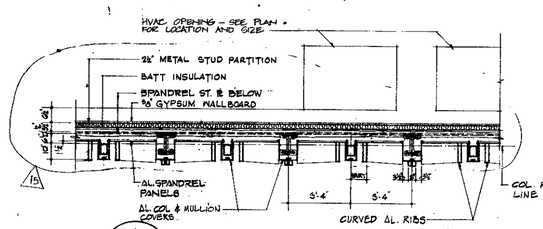


B 318 PLAN SECTION THRU SPANDREL ABOVE FIN. 110TH FLOOR

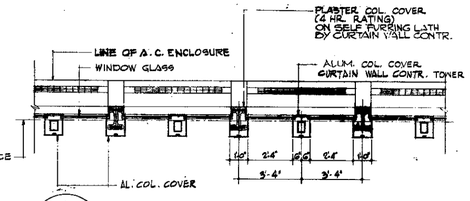


C 318 PLAN SECTION AT 107TH FLOOR


NOTE: SEE ENLARGED SECTIONS ON DWGS. A-A-320 & A-B-320

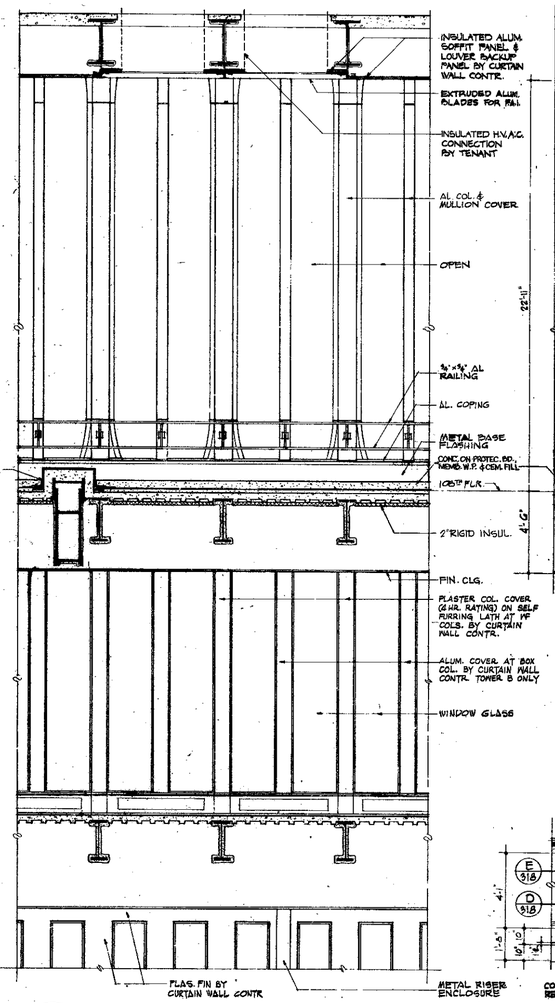

D 318 ELEVATION OF BACK OF COLUMNS

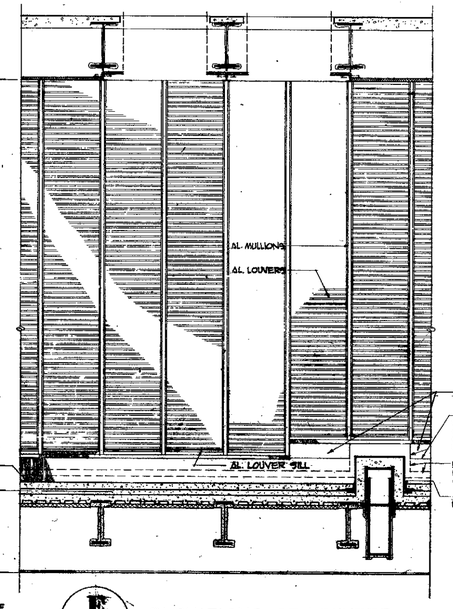

E 318 ELEVATIONS OF LOUVERS

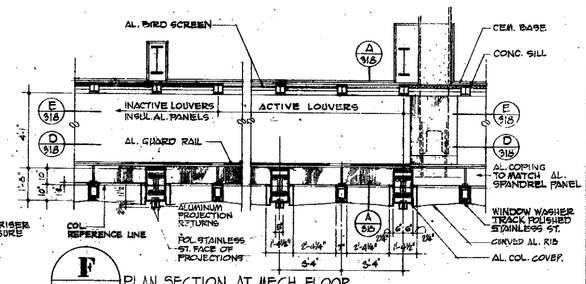

F 318 PLAN SECTION AT MECH. FLOOR

NOTE: SEE ENLARGED SECTION, SEE DETAILS B & C DETAILS OF LOUVER WALL SIM. TO C 318

CONTRACT BID DRAWING - date 2-9-66 Tower 'A' 3-1-68 Tower 'B'

REVISIONS

REGISTERED ARCHITECT — PROFESSIONAL ENGINEER — LAND SURVEYOR — STATE OF NEW YORK

APPROVED

DEP. PLANT & OPS. MGR.

DATE

THE WORLD TRADE CENTER

THE PORT OF NEW YORK AUTHORITY

MINORU YAMASAKI & ASSOCIATES
MINORU YAMASAKI ARCHITECT

EMERY ROTH & SONS
RICHARD ROTH, ARCHITECT

WORTHINGTON, SKILLING, HELLE & MCKENZIE
STRUCTURAL ENGINEERS

JAROS, BAUM & BOLLES
MECHANICAL ENGINEERS

JOSEPH R. LORING & ASSOCIATES
ELECTRICAL ENGINEERS

THE PORT OF NEW YORK AUTH., CITY PAVING, UTILITIES, FOUNDATIONS

TITLE: ELEVATIONS & SECTIONS AT CROWN

DRAWN	H.S.	CHECKED	
SCALE	3/8" = 1'-0"	DATE	7-31-68
PROJECT NUMBER		SHEET	OF
DRAWING NUMBER	A-AB-318		