



NOTES:
1 - FOR GENERAL NOTES, KEY TO MATERIALS & ABBREVIATIONS SEE DWG AP-1 TO AP-5
2 - FOR TYPES & DETAILS OF ASCHED DOOR BAND SEE DWG AP-114 TO AP-115 & DWG AP-120 & AP-121.

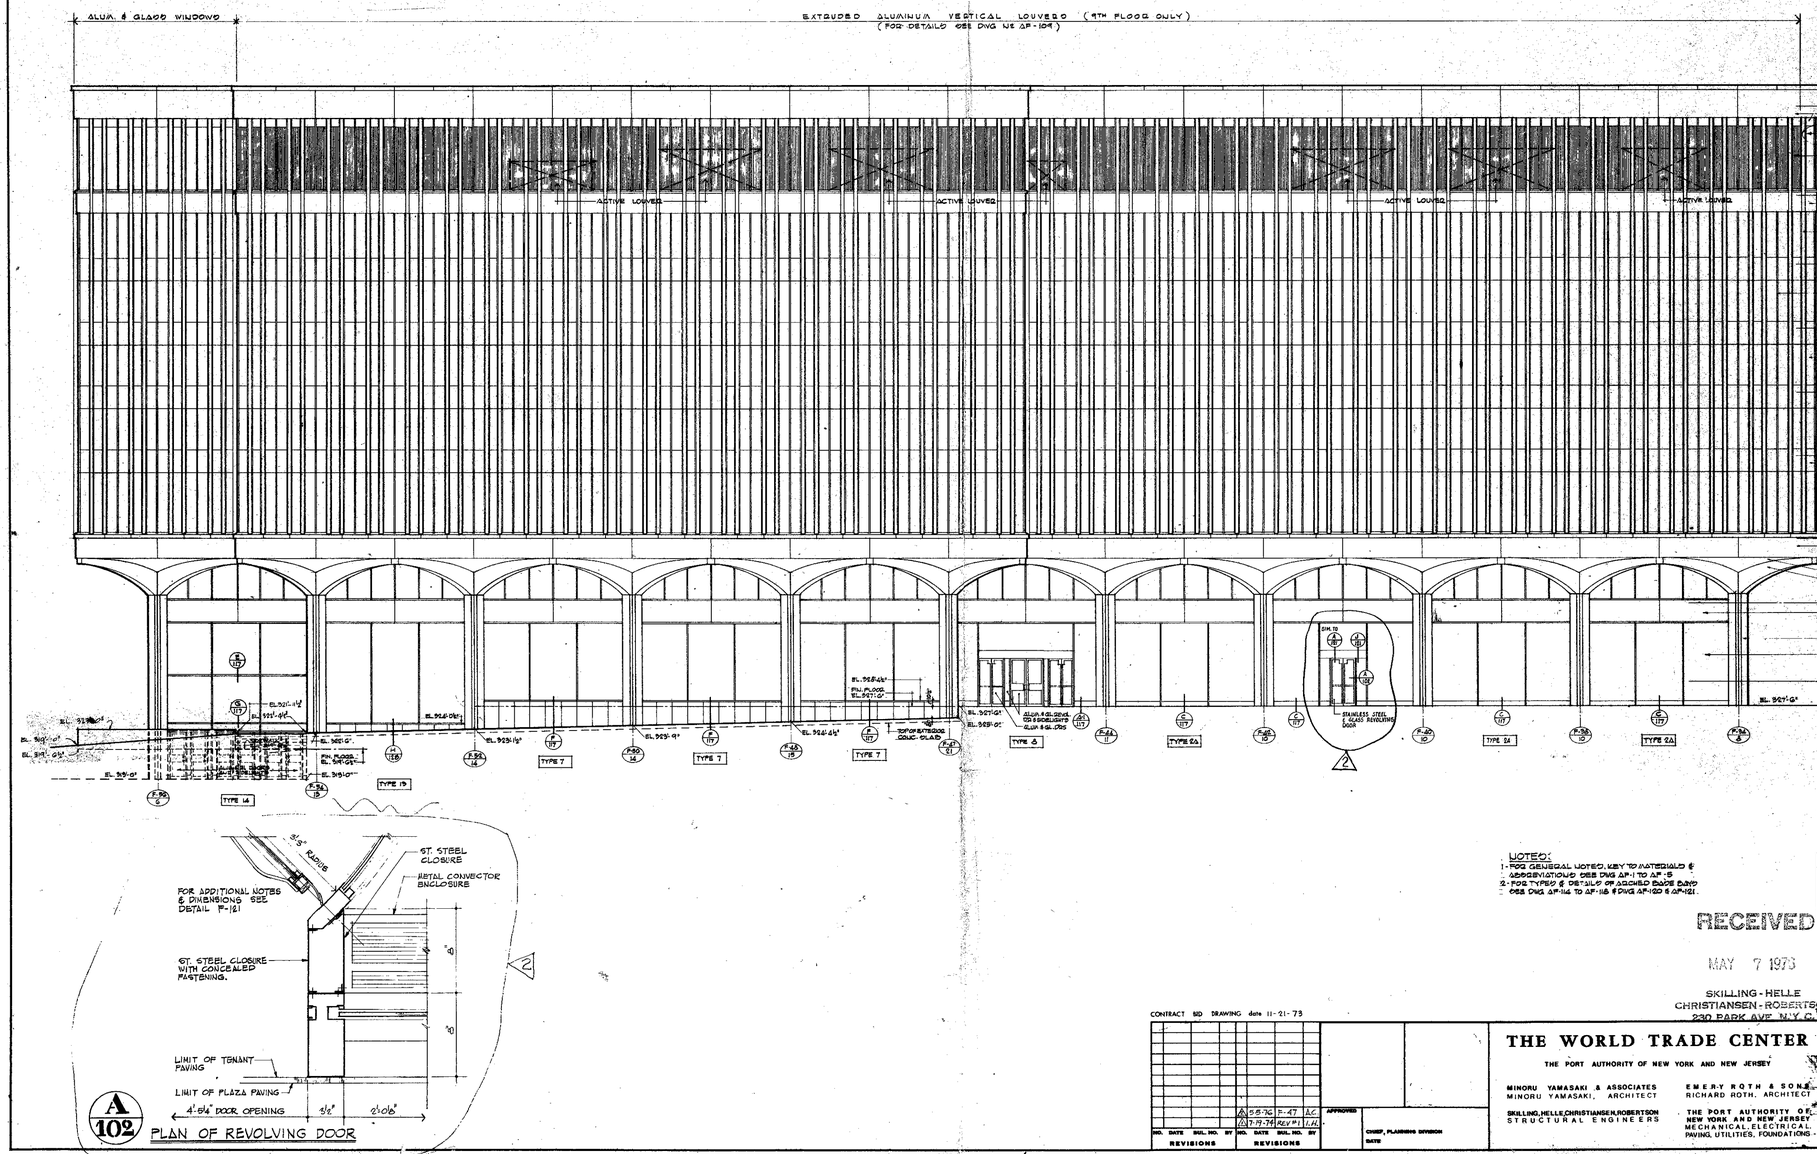

RECEIVED
MAY 7 1973

SKILLING - HELLE
CHRISTIANSEN - ROBERTSON
230 PARK AVE. N.Y.C.

0 4' 8' 16' 24'
1/16"=1'-0"

CONTRACT BID DRAWING date 11-21-73

| NO. | DATE | SUB. NO. | BY |
|---|---|---|---|
| | | | |

REVISIONS

| NO. | DATE | SUB. NO. | BY |
|---|---|---|---|
| A | 5-5-74 | F-47 | L.C. |
| A1 | 7-19-74 | REV. P1 | L.H. |

REVISIONS

APPROVED

CHIEF, PLANNING DIVISION
DATE

# THE WORLD TRADE CENTER

THE PORT AUTHORITY OF NEW YORK AND NEW JERSEY

MINORU YAMASAKI & ASSOCIATES
MINORU YAMASAKI, ARCHITECT

SKILLING, HELLE, CHRISTIANSEN, ROBERTSON
STRUCTURAL ENGINEERS

EMERY ROTH & SONS
RICHARD ROTH, ARCHITECT

THE PORT AUTHORITY OF N.Y. AND N.J.
MECHANICAL, ELECTRICAL, PAVING, UTILITIES, FOUNDATIONS

TITLE
SOUTHEAST PLAZA BUILDING
EAST ELEVATION

| | |
|---|---|
| DRAWN | G.A. |
| CHECKED | |
| SCALE | 1/16"=1'-0" & 3/32" NOTED |
| DATE | 11-15-73 |
| PROJECT NUMBER | |
| SHEET NO. | OF |
| DRAWING NUMBER | A-P-102 |