

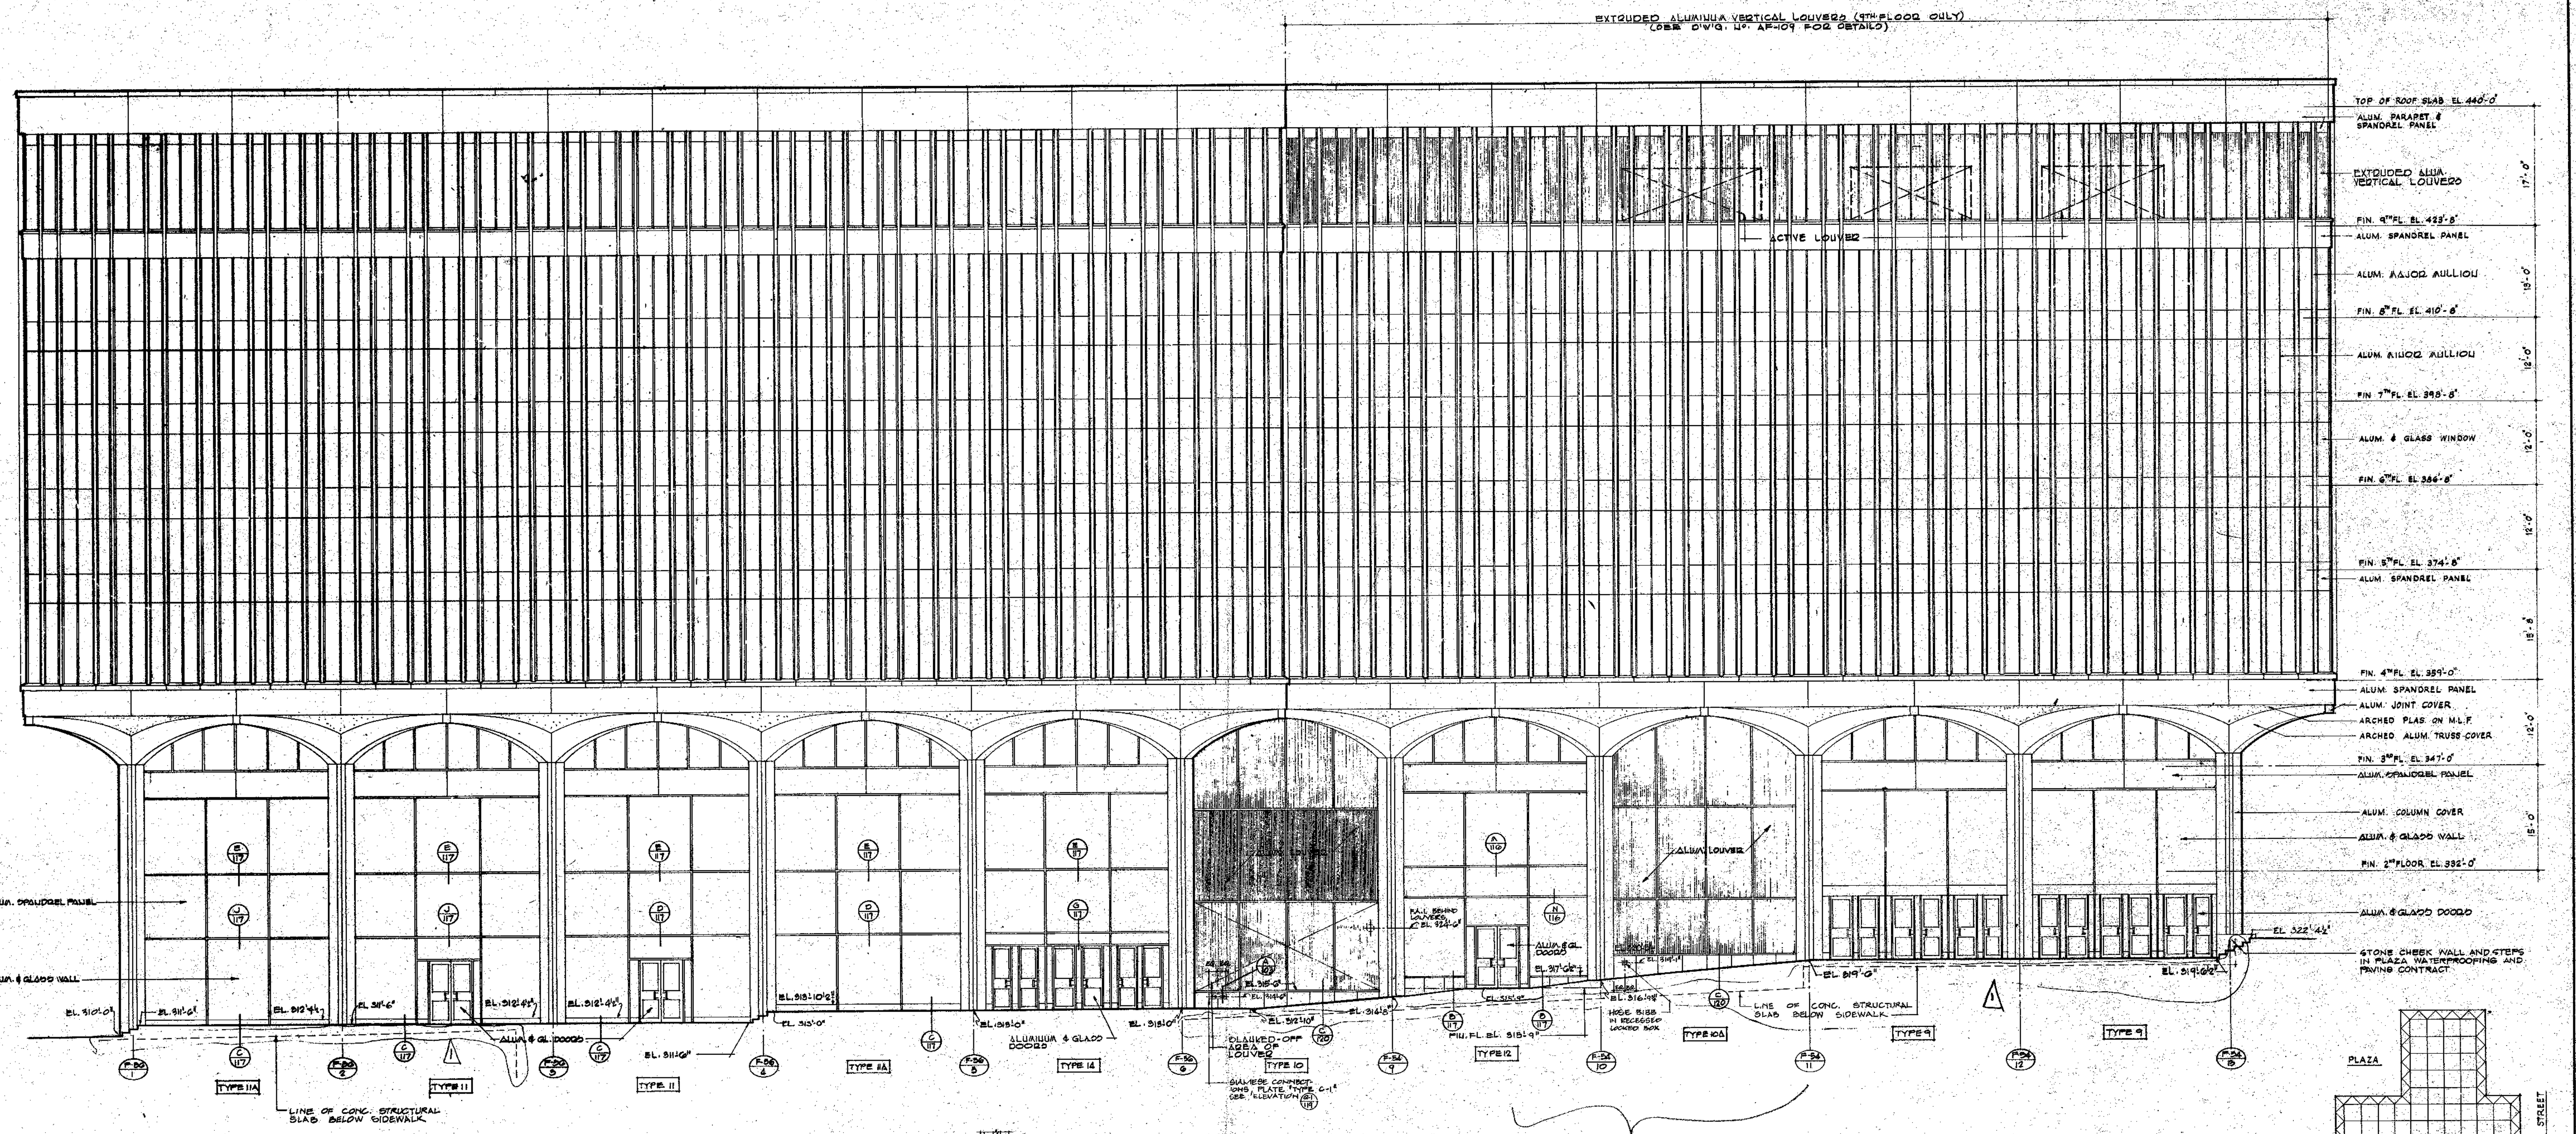


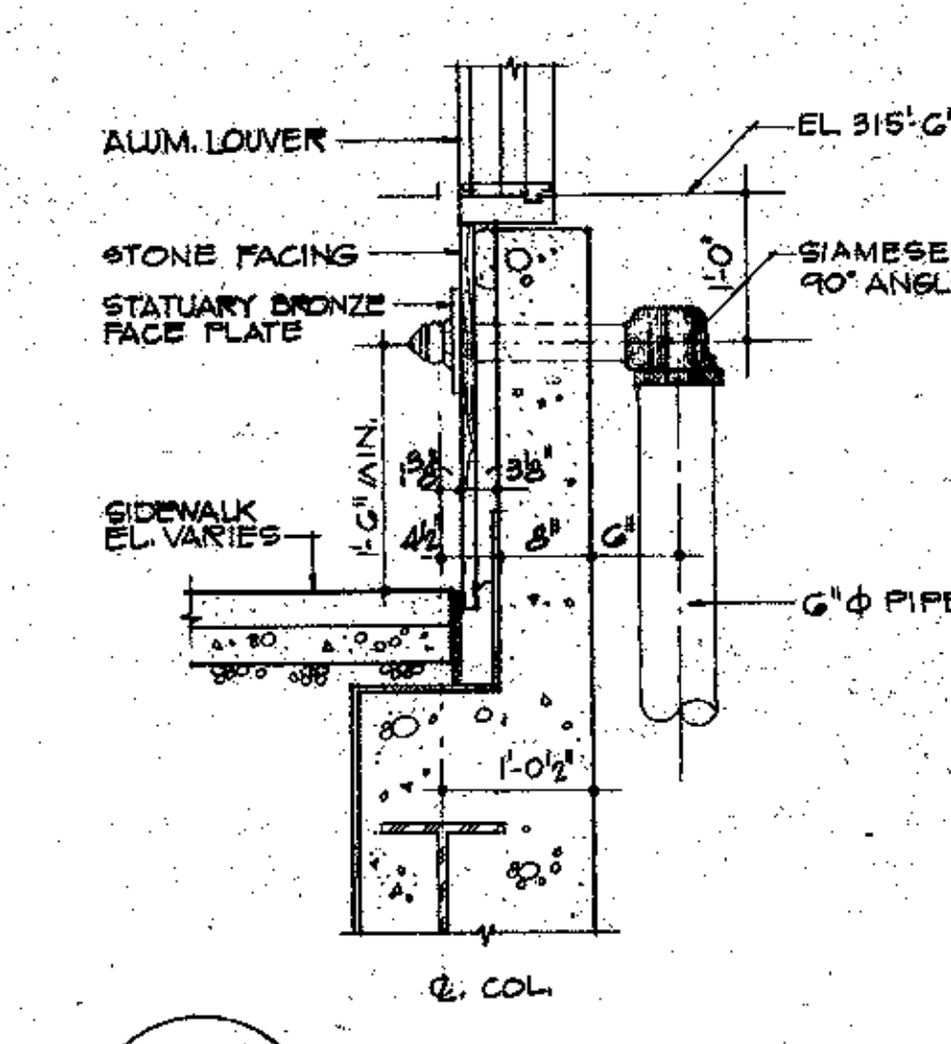

A 103 SIAMESE
SCALE: ¾" = 1'-0"

NOTES:

1. FOR GENERAL NOTES, KEY TO MATERIALS, & ABBREVIATIONS, SEE D'W'G. No'S AF-1 TO AF-5
2. FOR TYPES & DETAILS OF ARCHED BASE BAYS, SEE D'W'G. No'S AF-114 TO AF-118 & D'W'G. No'S AF-120 & AF-121

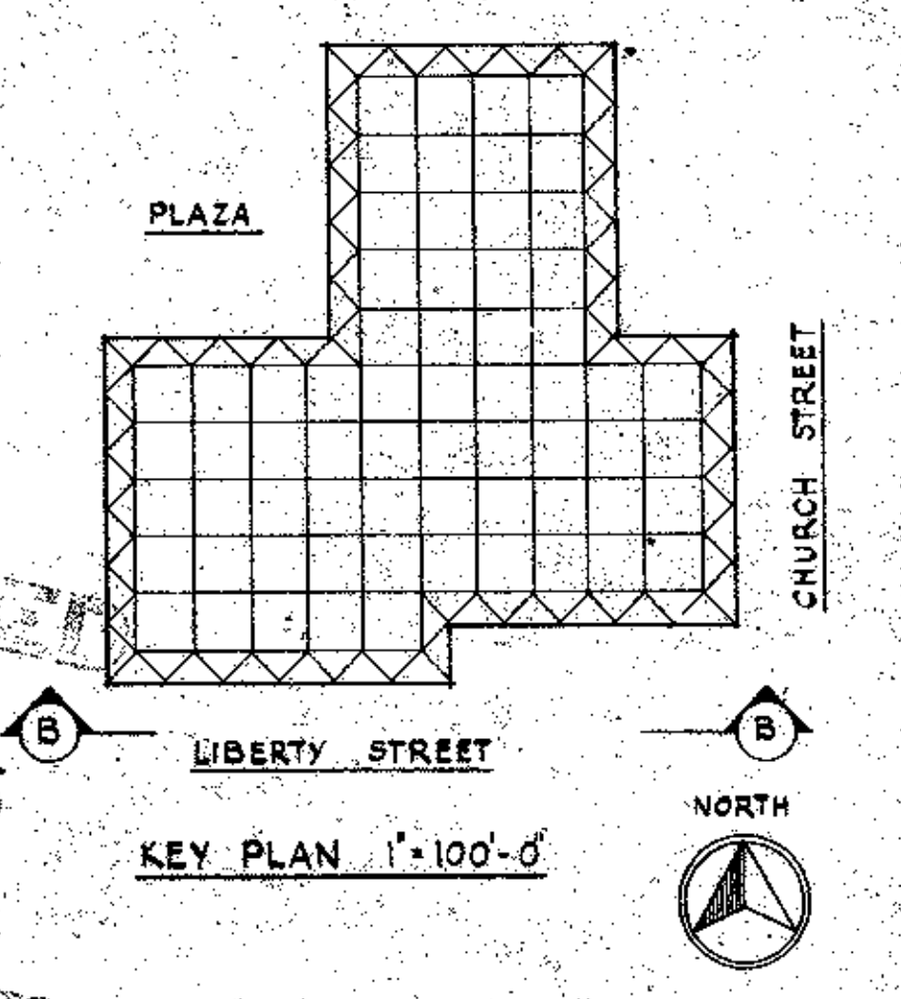

KEY PLAN 1" = 100'-0"

1/8" = 1'-0" 0 4' 8' 16' 24'

RECEIVED
FEB 28 1975
SKILLING-HELLE
CHRISTIANSEN-ROBERTSON
230 PARK AVE. N.Y.C.

CONTRACT BID DRAWING date 11-21-73

NO.	DATE	BUL. NO.	BY	NO.	DATE	BUL. NO.	BY
				1	7-19-74	REV#1	LH.

REVISIONS | REVISIONS

APPROVED
CHIEF, PLANNING DIVISION
DATE

THE WORLD TRADE CENTER

THE PORT AUTHORITY OF NEW YORK AND NEW JERSEY

MINORU YAMASAKI & ASSOCIATES
MINORU YAMASAKI, ARCHITECT

EMERY ROTH & SONS
RICHARD ROTH, ARCHITECT

SKILLING, HELLE, CHRISTIANSEN, ROBERTSON
STRUCTURAL ENGINEERS

THE PORT AUTHORITY OF NEW YORK AND NEW JERSEY
MECHANICAL, ELECTRICAL, PAVING, UTILITIES, FOUNDATIONS

TITLE: SOUTHEAST PLAZA BUILDING SOUTH ELEVATION

DRAWN	R.O.G.	CHECKED	
SCALE	1/8" = 1'-0"	DATE	11-15-73
PROJECT NUMBER		SHEET	OF
DRAWING NUMBER	A·F·103		