

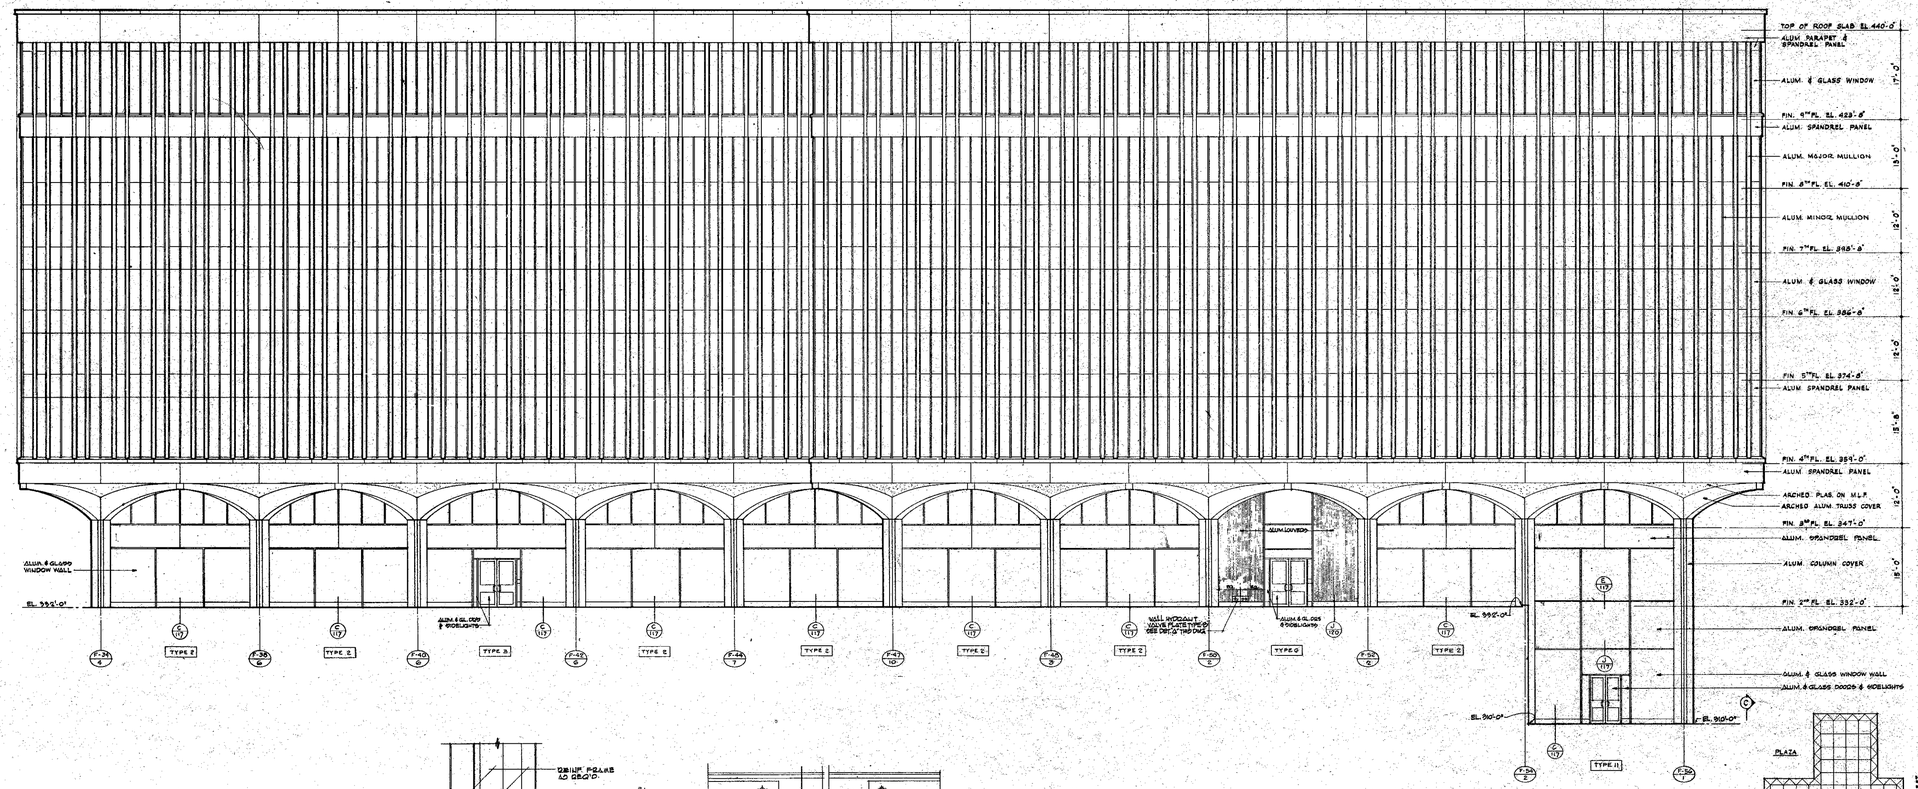


NOTES:
1- FOR GENERAL NOTES, KEY TO MATERIALS AND ABBREVIATIONS SEE DWG WDD AP-1 TO AP-5
2- FOR TYPES & DETAILS OF ARCHED EDGE SEE DWG
3- WEST WALL LOUVERS SEE DWGS WDD AP-114 TO AP-121


RECEIVED
FEB 28 1975
SKILLING · HELLE
CHRISTIANSEN · ROBERTSON
220 PARK AVE.

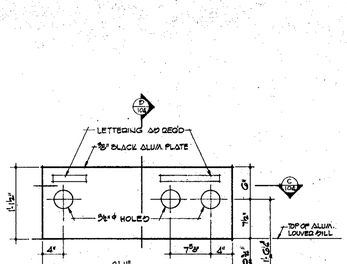

A/104 WALL HYDRANT VALVE PLATE TYPE "B"
FOR ADD. INFO. SEE DET. 3 DWG AP-120
SCALE: 1½" = 1'-0"

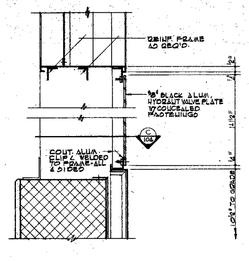

B/104 SECTION
SCALE: 3"=1'-0"

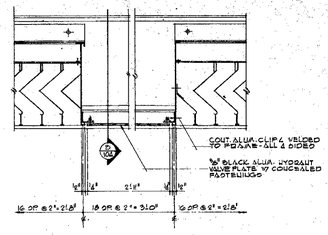

C/104 PLAN
SCALE: 3"=1'-0"

CONTRACT BID DRAWING date 11-21-73

NO.	DATE	REVISIONS	BY	NO.	DATE	REVISIONS	BY

APPROVED
CHIEF, PLANNING DIVISION
DATE

THE WORLD TRADE CENTER

THE PORT AUTHORITY OF NEW YORK AND NEW JERSEY

MINORU YAMASAKI & ASSOCIATES
MINORU YAMASAKI, ARCHITECT

SKILLING, HELLE, CHRISTIANSEN, ROBERTSON
STRUCTURAL ENGINEERS

EMERY ROTH & SONS
RICHARD ROTH, ARCHITECT

THE PORT AUTHORITY OF NEW YORK AND NEW JERSEY
MECHANICAL, ELECTRICAL, PAVING, UTILITIES, FOUNDATIONS

TITLE: SOUTHEAST PLAZA BUILDING WEST ELEVATION

DRAWN	G.D.G.	CHECKED	
SCALE	1/8"=1'-0" AS NOTED	DATE	11-15-73
PROJECT NUMBER		SHEET	OF
DRAWING NUMBER	A-F-104		