


A/105 FAÇADE
SCALE: 3/4"=1'-0"

EXTRUDED ALUM. VERTICAL LOUVERS (9TH FL. ONLY)
SEE DWG NO A.P. 109 FOR DETAILS

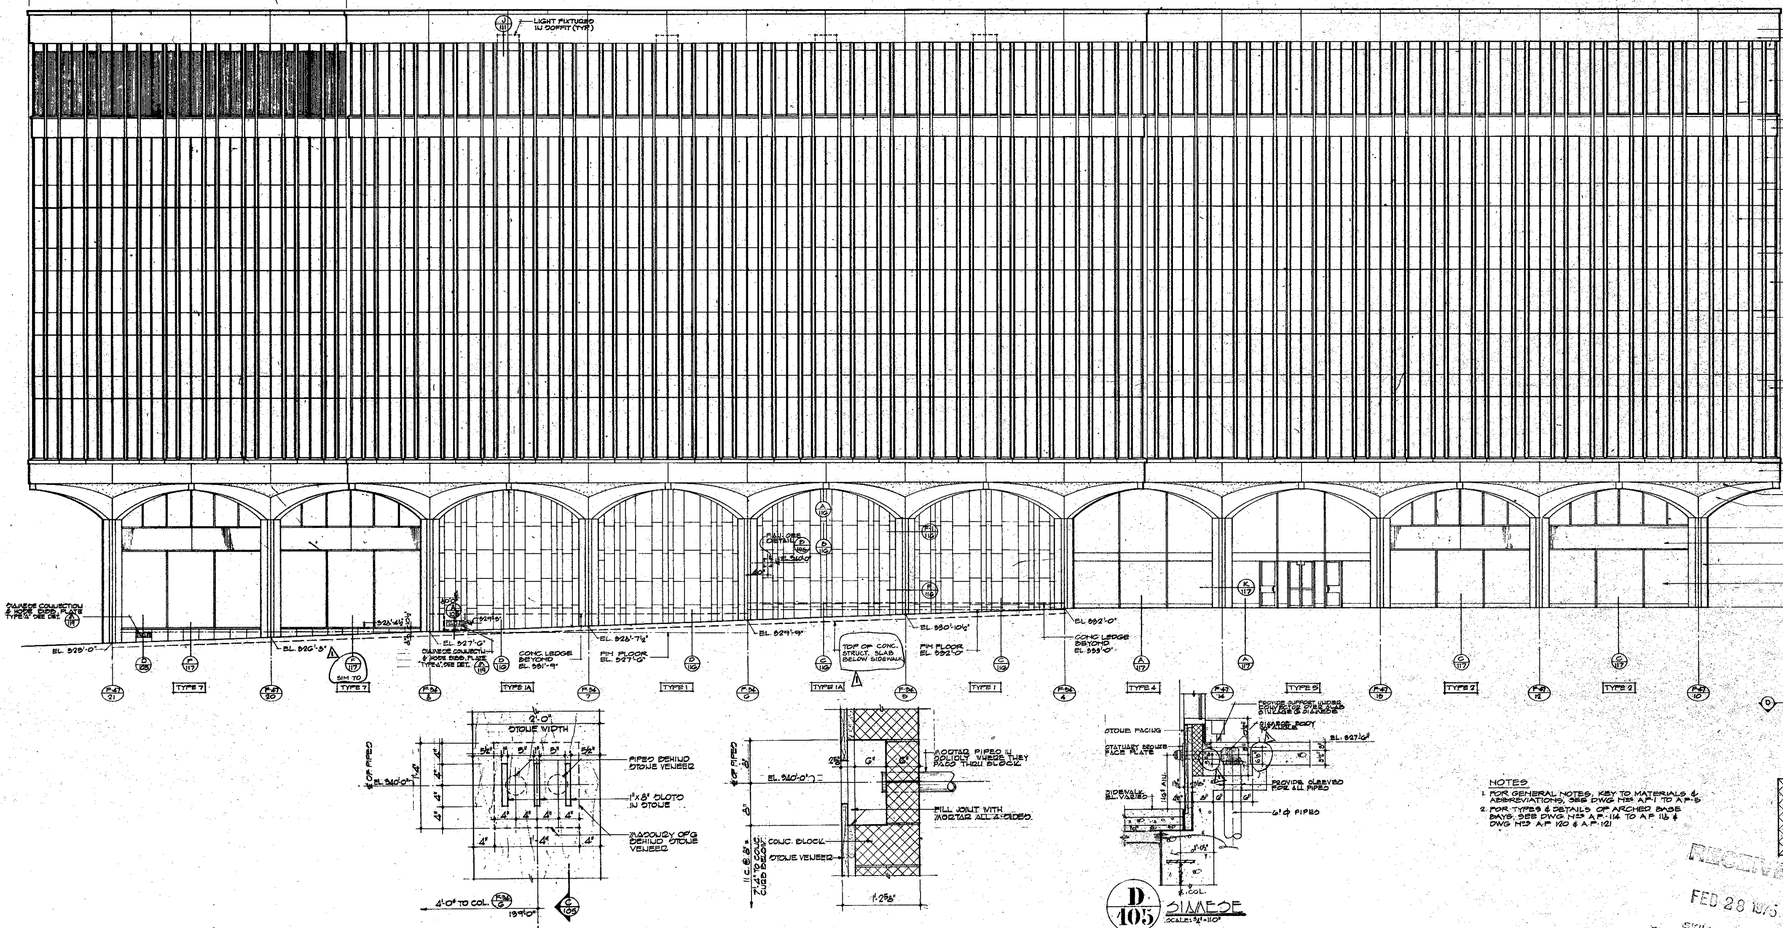


B/105 SLOTTED OTOUE PATTERN WEST OF COL. (F-24 G)
SCALE: 1½"=1'-0"

C/105 SECTION THRU F.A.I.
SCALE: 1½"=1'-0"

D/105 SIAMESE
SCALE: 1½"=1'-0"

PLUMBING FRESH AIR INTAKE

NOTES
1. FOR GENERAL NOTES, KEY TO MATERIALS & ABBREVIATIONS, SEE DWG NO A.P.-10 A.P.-5
2. FOR TYPES & DETAILS OF ARCHED BAYS, SEE DWG NO A.P.-114 TO A.P. 116 & DWG NO A.P. 120 & A.P.-121

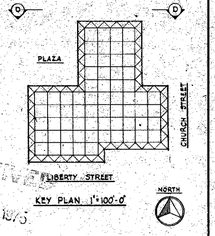

KEY PLAN 1"=100'-0"

NORTH

RECEIVED
FEB 28 1975
SKILLING-HELLE CHRISTIANSEN ROBERTSON

CONTRACT BID DRAWING date 11-21-75

NO.	DATE	REVISIONS	BY
1	1-17-76	REV. 1	LH.

APPROVED
CHIEF, PLANNING DIVISION
DATE

THE WORLD TRADE CENTER

THE PORT AUTHORITY OF NEW YORK AND NEW JERSEY

MINORU YAMASAKI & ASSOCIATES
MINORU YAMASAKI, ARCHITECT

SKILLING, HELLE, CHRISTIANSEN, ROBERTSON
STRUCTURAL ENGINEERS

EMERY ROTH & SONS
RICHARD ROTH, ARCHITECT

THE PORT AUTHORITY OF NEW YORK AND NEW JERSEY
MECHANICAL, ELECTRICAL, PAVING, UTILITIES, FOUNDATIONS

TITLE: SOUTHEAST PLAZA BUILDING
NORTH ELEVATION

DRAWN	E.P.D.	CHECKED	
SCALE	1/8"=1'-0" AS NOTED	DATE	11-15-75
PROJECT NUMBER		SHEET	OF
DRAWING NUMBER	A·P·105		