

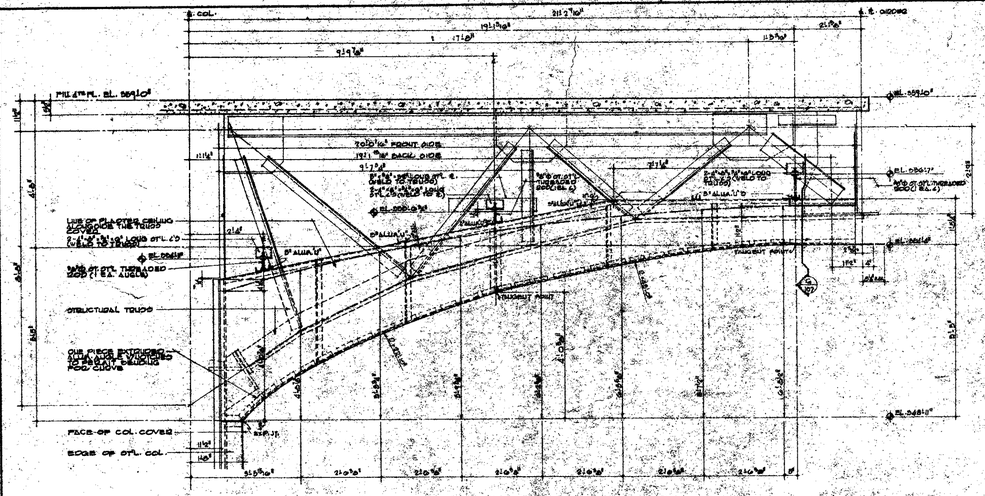


A/107 TRUE SIZE ELEVATION OF ALUMINUM TRUSS COVER


SCALE: 3/8"=1'-0"

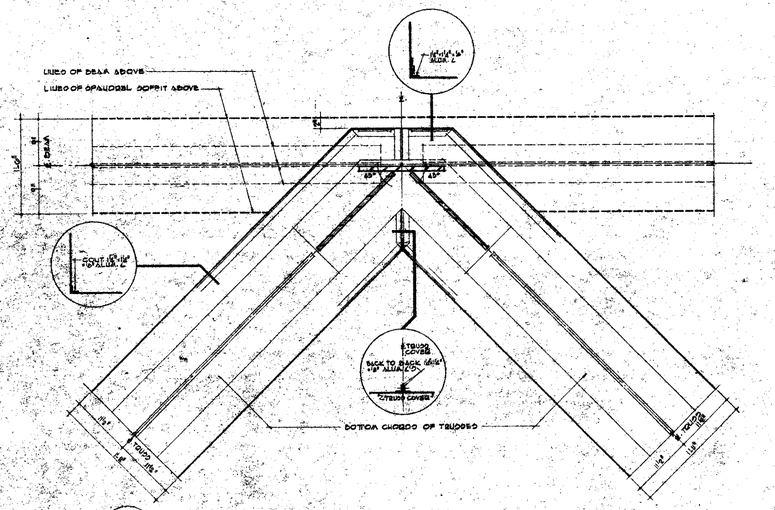


B/107 TRUSS COVER SUSPENSION AT CANTILEVER

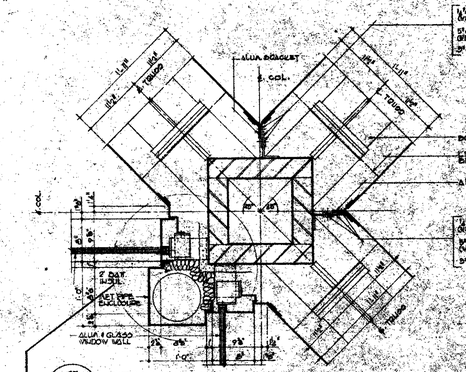


C/107 TRUSS COVER SUSPENSION & TIE BACK AT 3RD FLOOR OUTSIDE CORNER COLUMN

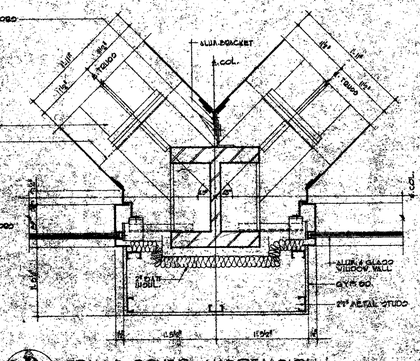

D/107 TRUSS COVER SUSPENSION & TIE BACK AT COLUMN

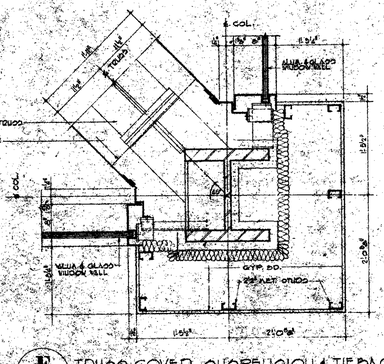


E/107 TRUSS COVER SUSPENSION & TIE BACK AT INSIDE CORNER COLUMN

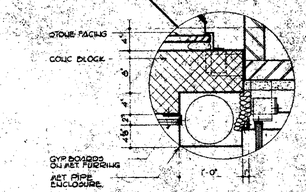


3RD FLOOR COLUMNS F-34/4 & F-34/8

NOTES:

1. SPRAY-ON F.P. ON STRUCTURAL MEMBERS IS NOT SHOWN ON THIS DRAWING FOR ILLUSTRATION PURPOSES.
2. FOR ANCHORAGE OF COLUMN COVERS & ALUMINUM & GLASS WINDOW WALL SEE DWGS. A-F-116
3. FOR GENERAL NOTES KEY TO MATERIALS & ABBREVIATIONS SEE DWG NOS. AF-1 TO AF-5

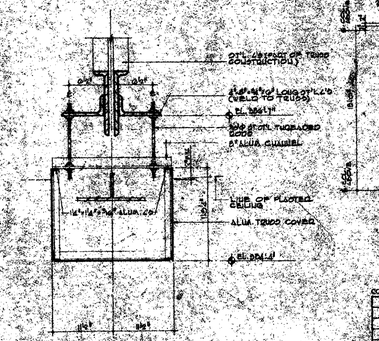

G/107 SECTION THRU TRUSS COVER

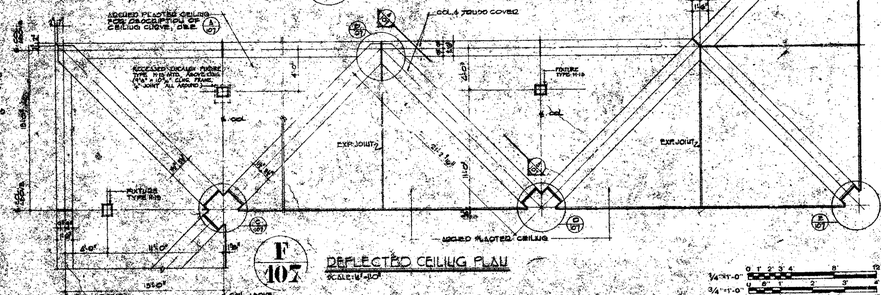

F/107 REFLECTED CEILING PLAN

SCALE: 1/8"=1'-0"

RECEIVED
DEC 8 1983
ROBERTSON, FOWLER & ASSOCIATES P.C.
211 EAST 46TH ST., N.Y.C. 10017

CONTRACT NO. DRAWING ADM. 11-21-75

REVISIONS

APPROVED
OWNER, PLANNING DIVISION
DATE

THE WORLD TRADE CENTER
THE PORT AUTHORITY OF NEW YORK AND NEW JERSEY

MINORU YAMASAKI & ASSOCIATES
MINORU YAMASAKI, ARCHITECT

SKILLING, HELLE, CHRISTIANSEN, ROBERTSON
STRUCTURAL ENGINEERS

EMERY ROTH & SONS
RICHARD ROTH, ARCHITECT

THE PORT AUTHORITY OF NEW YORK AND NEW JERSEY
MECHANICAL, ELECTRICAL, PAVING, UTILITIES, FOUNDATIONS

WTC SOUTHEAST PLAZA BUILDING
TRUSS COVER DETAILS

DRAWN: C.O.G. | DESIGNED:
SCALE: 3/8"=1'-0" AS NOTED | DATE: 11-15-75
PROJECT NUMBER: | SHEET: OF
DRAWING NUMBER: A-F-107