


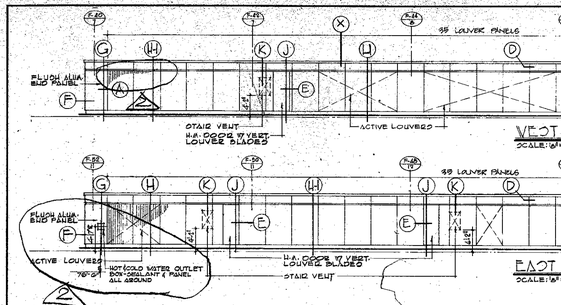


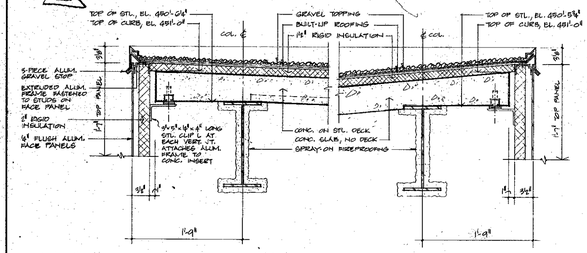

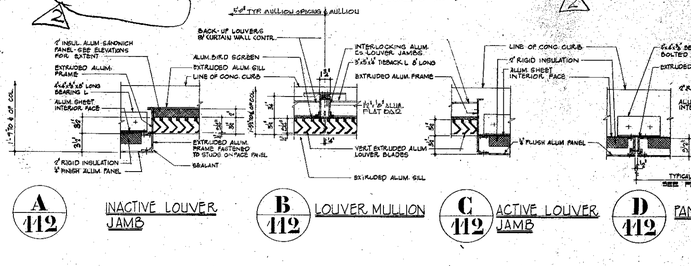

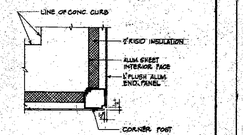

NOTE:
FOR LOUVERS OF SIMILAR CONFIGURATION SEE DWG 1" MAP 109.

F 112


A 112 INACTIVE LOUVER JAMB

B 112 LOUVER MULLION


C 112 ACTIVE LOUVER JAMB

D 112 PANEL JOINT

E 112 DOOR JAMB

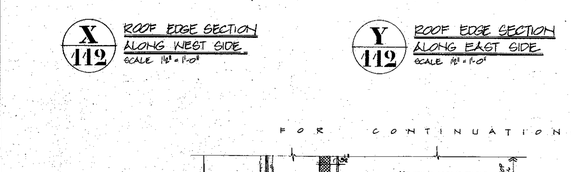


X 112 ROOF EDGE SECTION ALONG WEST SIDE
SCALE 1½" = 1'-0"

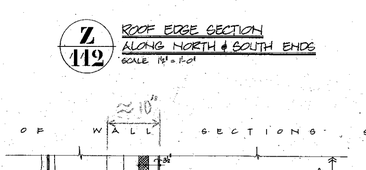

Y 112 ROOF EDGE SECTION ALONG EAST SIDE
SCALE 1½" = 1'-0"

Z 112 ROOF EDGE SECTION ALONG NORTH & SOUTH ENDS
SCALE 1½" = 1'-0"


FOR CONTINUATIONS OF WALL SECTIONS, SEE ROOF EDGE SECTIONS 'X', 'Y' AND 'Z' ABOVE.

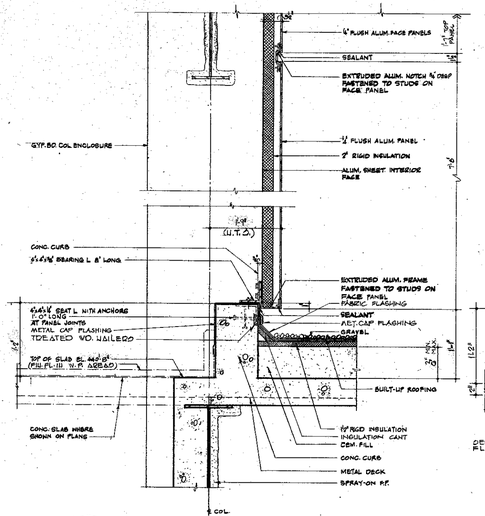


G 112 SECTION THRU FLUSH ALUM. PANEL

H 112 SECTION THRU LOUVER PANELS (ACTIVE)


H-1 112 SECTION THRU LOUVER PANELS (INACTIVE)

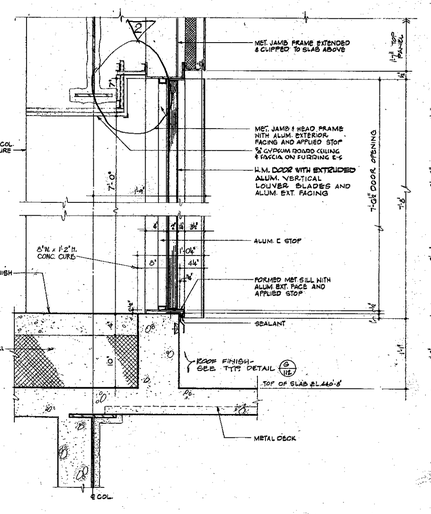

J 112 SECTION THRU STAIR DOORS

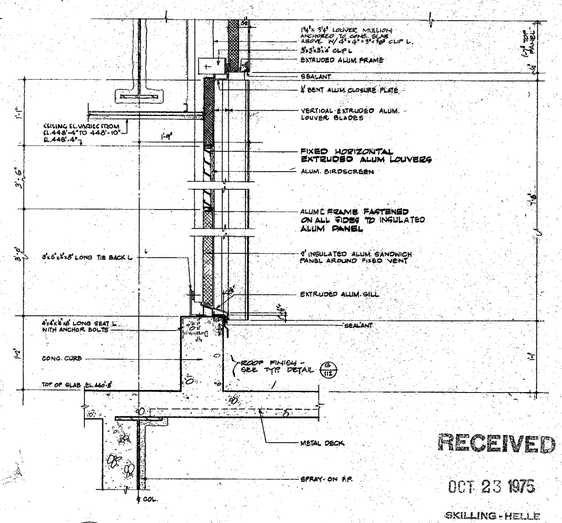

K 112 SECTION THRU STAIR VENTS

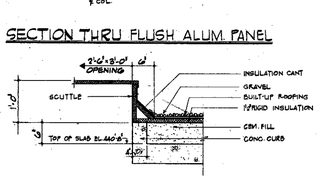

L 112 SCUTTLE CURB DETAIL
SCALE 1½" = 1'-0"

NOTE:
FOR GENERAL NOTES, KEY TO MATERIALS & ABBREVIATIONS, SEE DWG 1" = 1'-0" GP-1 TO GP-5

1/16"=1'-0" 0 4" 8" 16" 24"
3/32"=1'-0" 0 3" 6" 9" 1' 2' 3'
1/8"=1'-0" 0 3" 6" 1' 2'

CONTRACT BID DRAWING date 11-21-73

NO.	DATE	REVISIONS	BUL. NO.	BY
1	10-17-75	P-13		J.H.
2	7-11-76	REV #1		J.H.

APPROVED
CHIEF, PLANNING DIVISION
DATE

THE WORLD TRADE CENTER

THE PORT AUTHORITY OF NEW YORK AND NEW JERSEY

MINORU YAMASAKI & ASSOCIATES
MINORU YAMASAKI, ARCHITECT

SKILLING, HELLE, CHRISTIANSEN, ROBERTSON
STRUCTURAL ENGINEERS

EMERY ROTH & SONS
RICHARD ROTH, ARCHITECT

THE PORT AUTHORITY OF NEW YORK AND NEW JERSEY
MECHANICAL, ELECTRICAL, PAVING, UTILITIES, FOUNDATIONS

TITLE: SOUTHEAST PLAZA BUILDING BULKHEAD ELEVATIONS & DETAILS

DRAWN	12.06.75	CHECKED	
SCALE	AS NOTED	DATE	11-15-75
PROJECT NUMBER		SHEET	OF
DRAWING NUMBER	A-F-112		

RECEIVED
OCT 23 1975
SKILLING-HELLE CHRISTIANSEN-ROBERTSON
230 PARK AVE. N.Y.C.