
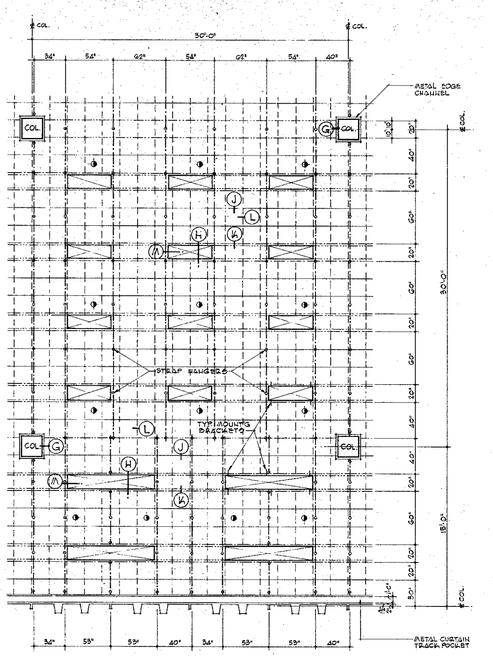



A 125 TYPICAL CEILING FRAMING PLAN
SCALE : 1/8" = 1'-0"

KEY TO LINE SYMBOLS


- STRAP HANGER
- 1½" CARRIER CHANNEL
- 'C' SPLINE
- 'Z' SPLINE
- HOOK SPLINE
- BREATHER SPLINE
- DOUBLE LEAF ACCESS SPLINE
- SPRINKLER HEAD

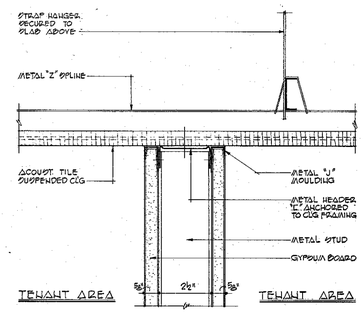


B 125 SECTION THRU PARTITION DIVIDING TENANT SPACES
SCALE : HALF FULL SIZE

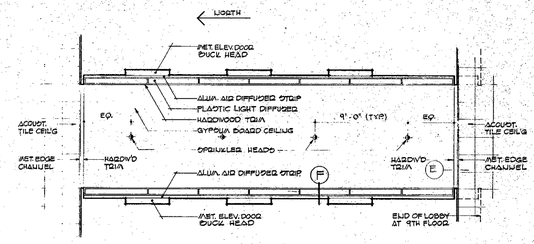


D 125 ELEVATOR LOBBY REFLECTED CEILING PLAN
3RD THRU 7TH & 9TH FLOOR
SCALE : 1/4" = 1'-0"

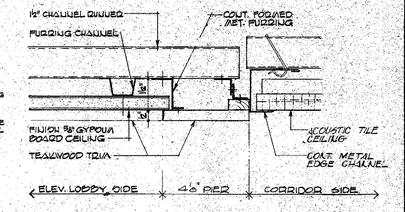


E 125 WOOD TRIM AT OPEN END LOBBIES
SCALE : HALF FULL SIZE

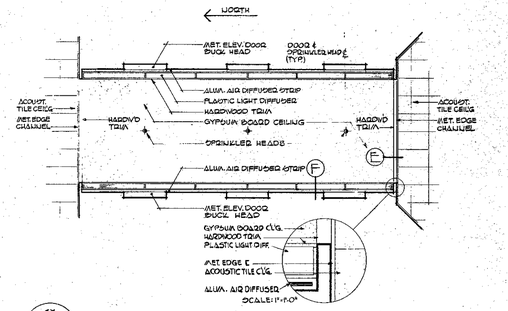

C 125 ELEVATOR LOBBY REFLECTED CEILING PLAN
8TH FLOOR ONLY.
SCALE : 1/4" = 1'-0"

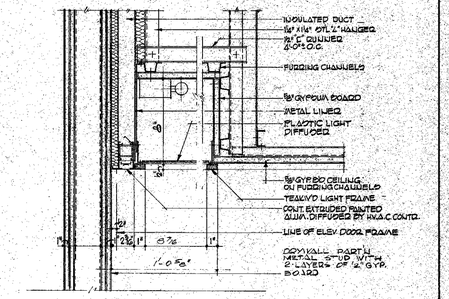

F 125 ELEVATOR LOBBY CEILING
SCALE : 3" = 1'-0"

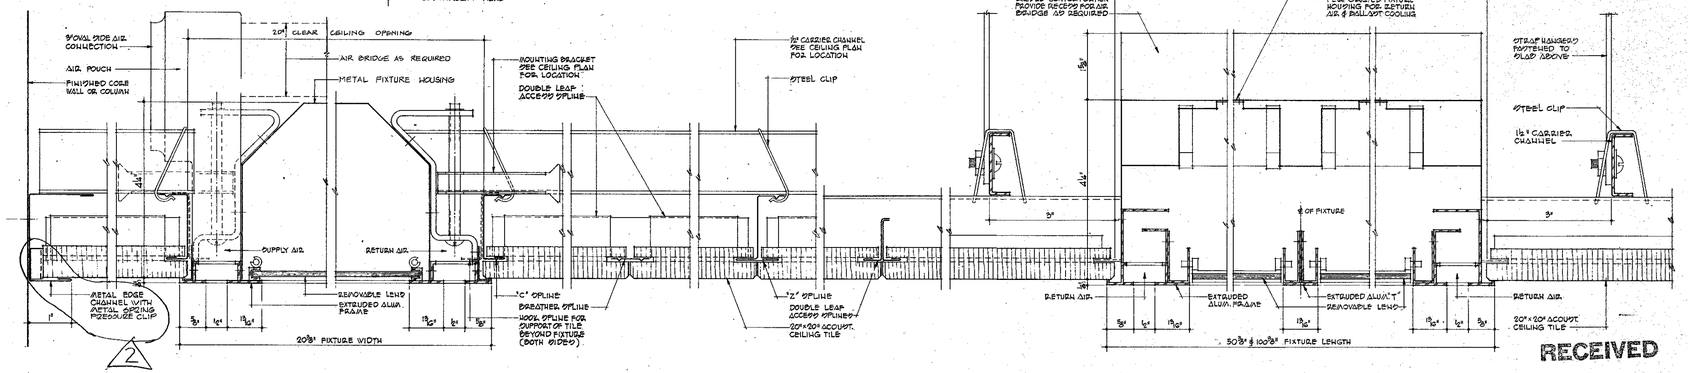

G 125 **H 125** **J 125** **K 125** **L 125** **M 125** **N 125** DET. OF LIGHT FIXTURE AT CORE WALL
SCALE : FULL SIZE

TYPICAL CEILING CONSTRUCTION DETAILS
SCALE : FULL SIZE

RECEIVED
OCT 23 1975
SKILLING-HELLE CHRISTIANSEN-ROBERTSON
230 PARK AVE. N.Y.C.

NOTE:
FOR GENERAL NOTES, KEY TO MATERIALS, & ABBREVIATIONS, SEE DWG NO AF-1 TO AF-5

CONTRACT BID. DRAWING date 1-21-75.

NO.	DATE	BUL. NO.	BY

REVISIONS

NO.	DATE	BUL. NO.	BY
A	10-17-75	P-13	J.K.
B	11-19-75	REV. P1	J.K.

REVISIONS

APPROVED

CHIEF, PLANNING DIVISION
DATE

THE WORLD TRADE CENTER

THE PORT AUTHORITY OF NEW YORK AND NEW JERSEY

MINORU YAMASAKI & ASSOCIATES
MINORU YAMASAKI, ARCHITECT

SKILLING, HELLE CHRISTIANSEN ROBERTSON
STRUCTURAL ENGINEERS

EMERY ROTH & SONS
RICHARD ROTH, ARCHITECT

THE PORT AUTHORITY OF NEW YORK AND NEW JERSEY
MECHANICAL, ELECTRICAL, PAVING, UTILITIES, FOUNDATIONS

1/4" = 1'-0" 0 1' 2' 3' 4' 8' 12'

TITLE: SOUTHEAST PLAZA BUILDING CEILING DETAILS

DRAWN	G.A.	CHECKED	
SCALE	AS SHOWN	DATE	11-15-75
PROJECT NUMBER		SHEET	OF
DRAWING NUMBER	A·F·125		