

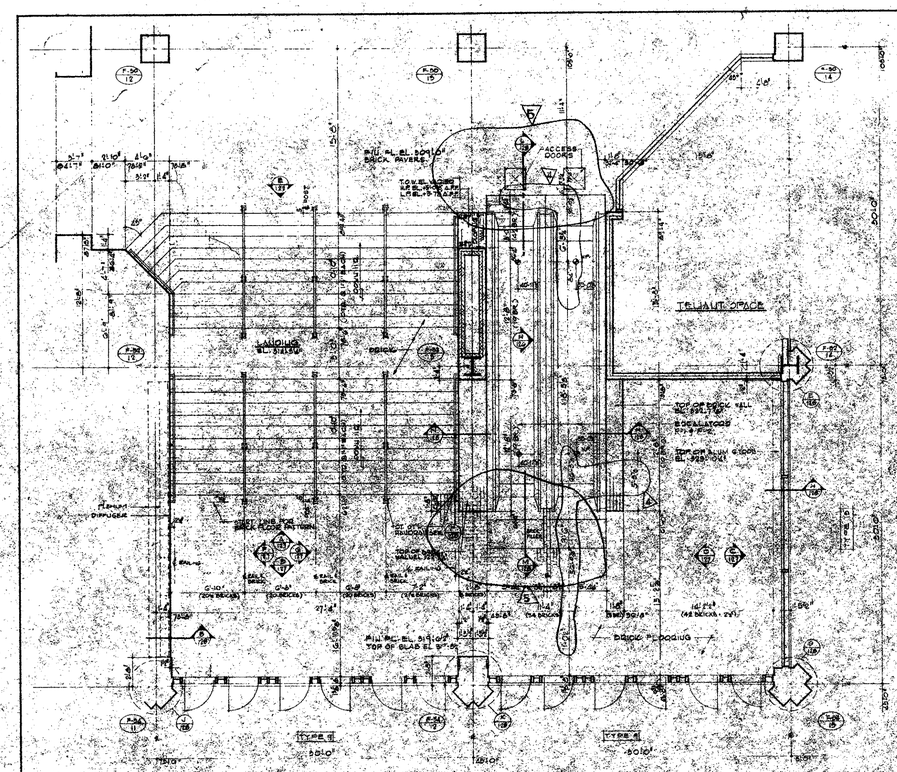



FLOOD PLAN
SCALE: 1/8"=1'-0"

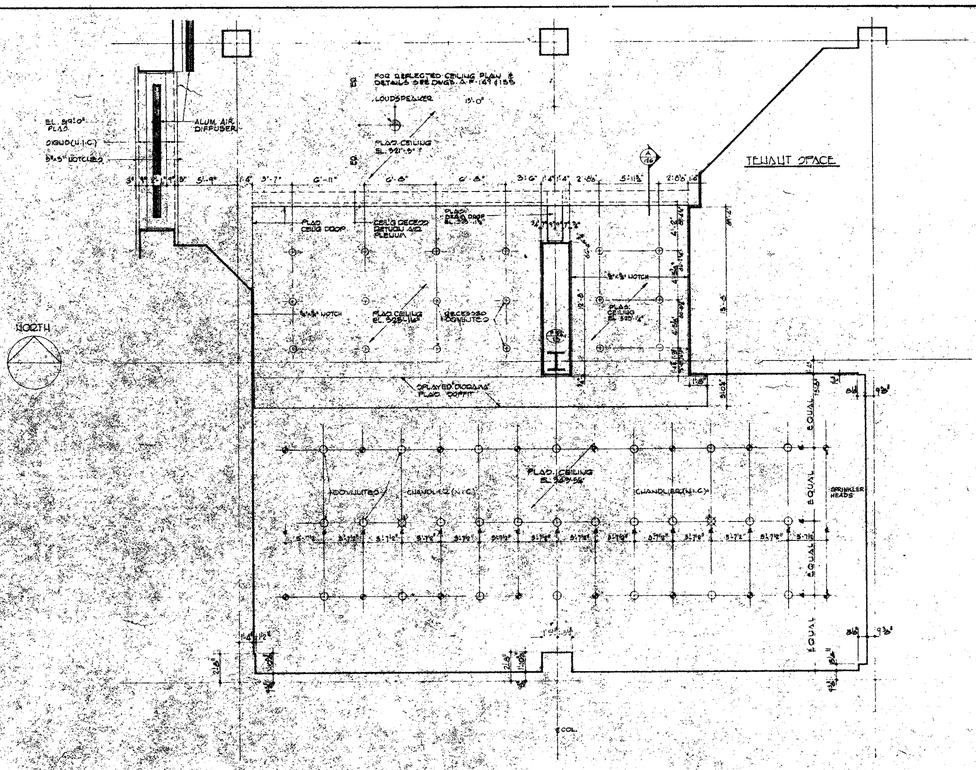

REFLECTED CEILING PLAN
SCALE: 1/8"=1'-0"

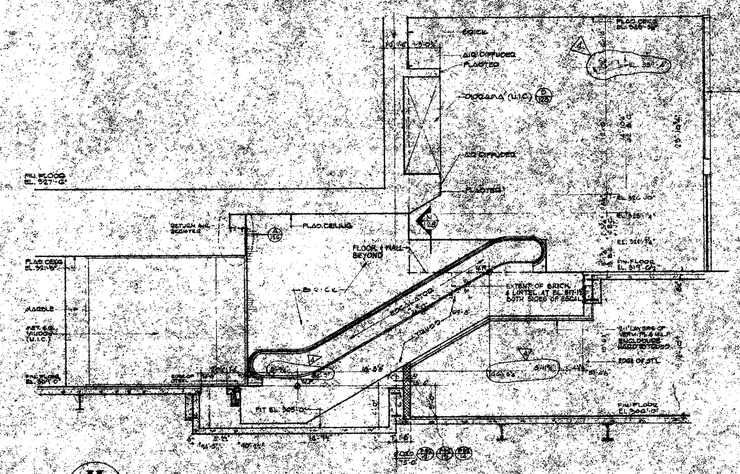

H/126 ELEVATION
SCALE: 1/4" = 1'-0"

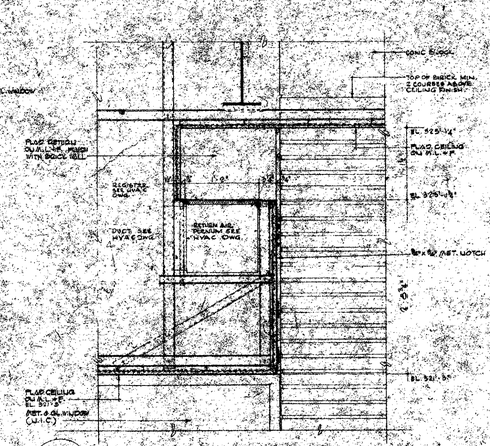

A/126 DETAIL -A- THRU RA PLENUM
SCALE: 1/2" = 1'-0"

RECEIVED
DEC 9 1983
ROBERTSON, FOWLER & ASSOCIATES P.C.
217 EAST 48th ST., N.Y.C. 10017

NOTE:
FOR GENERAL NOTES, KEY TO MATERIALS & ABBREVIATIONS, SEE DWGS AF-1 TO AF-5.

NO.	DATE	REVISIONS	BY
5	1-10-77	F-46	H.M.
6	10-17-78	F-15	L.J.
7	4-27-79	F-	L.J.
8	7-17-79	REVISE	L.J.
9	11-21-79	ADD F-	L.J.

CONTRACT NO. DRAWING dated 11-21-73

APPROVED
CHIEF, PLANNING DIVISION
DATE

THE WORLD TRADE CENTER
THE PORT AUTHORITY OF NEW YORK AND NEW JERSEY

MINORU YAMASAKI & ASSOCIATES
MINORU YAMASAKI, ARCHITECT

SKILLING, HELLE, CHRISTIANSEN, ROBERTSON
STRUCTURAL ENGINEERS

EMERY ROTH & SONS
RICHARD ROTH, ARCHITECT

THE PORT AUTHORITY OF NEW YORK AND NEW JERSEY
MECHANICAL, ELECTRICAL, PAVING, UTILITIES & FOUNDATIONS

TITLE: SOUTHEAST PLAZA BUILDING
LIBERTY ST. LOBBY #2
PLANS & DETAILS

DRAWN	J.Z.G.
SCALE	AS NOTED
DATE	11-18-76
PROJECT NUMBER	
DRAWING NUMBER	A-F-426