

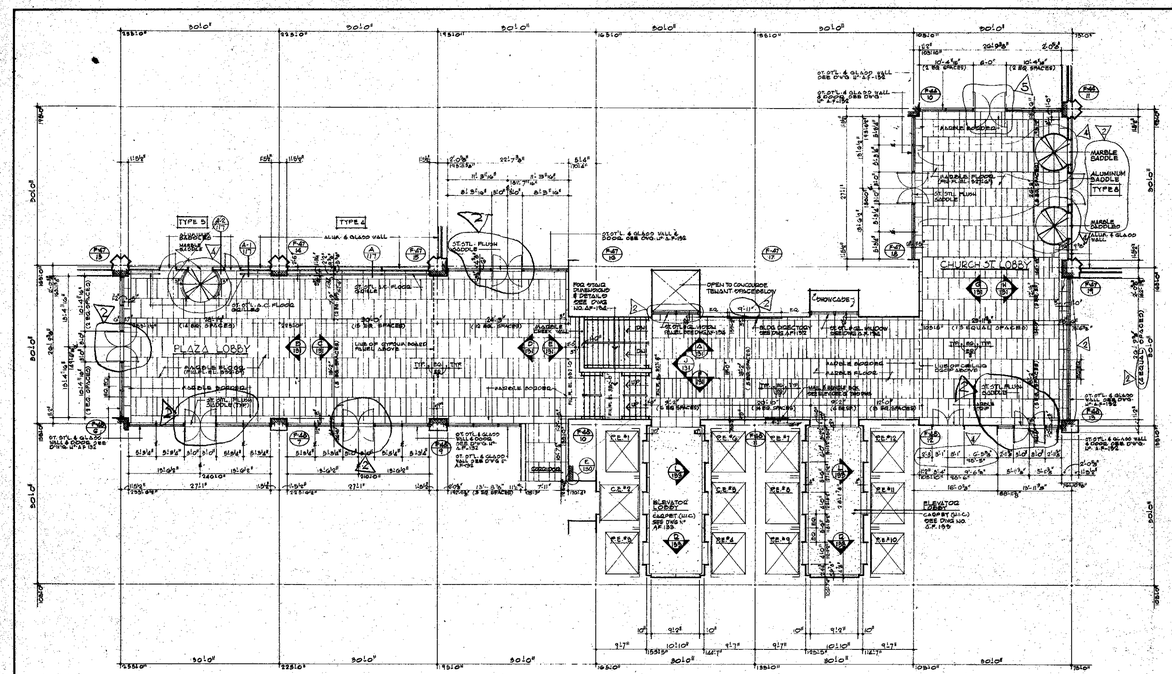



LOBBY FLOOR PLAN
SCALE: 1/8"=1'-0"

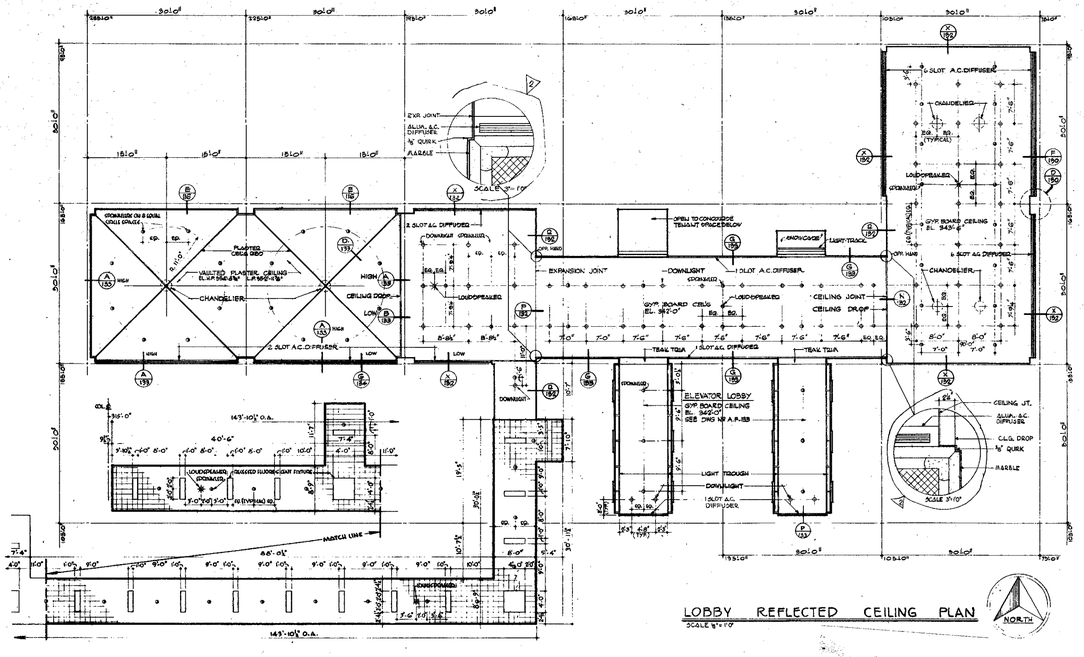


LOBBY REFLECTED CEILING PLAN
SCALE 1/8"=1'-0"

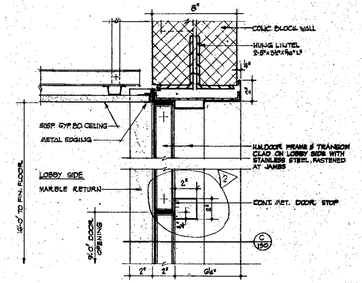


A/130 HEAD - DOOR FROM LOBBY TO STAIR #1 & 2
SCALE 3"=1'-0"

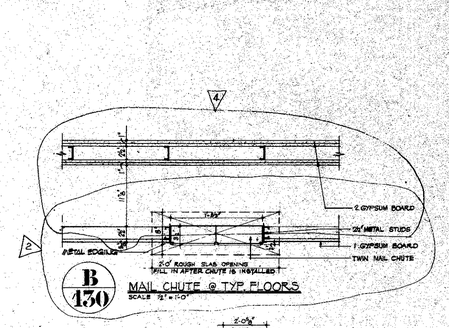


B/130 MAIL CHUTE @ TYP. FLOORS
SCALE 3/4"=1'-0"

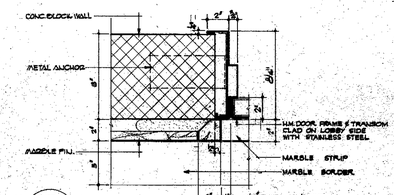


C/130 JAMB - DOOR FROM LOBBY TO STAIR #1 & 2
SCALE 3"=1'-0"

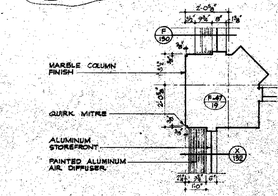


D/130 REFLECTED CEILING PLAN @ COLUMN E-47/9
SCALE 3/4"=1'-0"

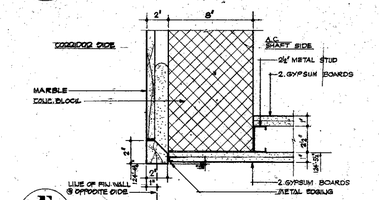


E/130 PLAN SECTION - RETURN @ C.E. # 2
SCALE 3"=1'-0"

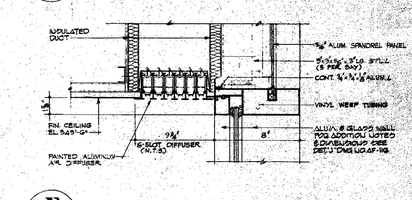

F/130 A.C. DIFFUSER
SCALE 3"=1'-0"

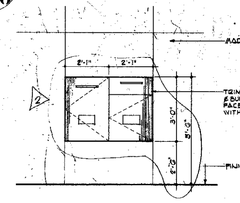

G/130 ELEVATION OF MAIL & BUNDLE BOX
SCALE: 1"=1'-0"

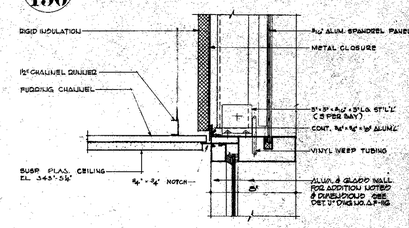

H/130 HEAD SECTION AT LIBERTY STREET & CHURCH STREET LOBBY
SCALE: 3"=1'-0"

RECEIVED
MAY 7 1976
SKILLING-HELLE CHRISTIANSEN-ROBERTSON
230 PARK AVE. N.Y.C.

NOTES:
1 - FOR GENERAL NOTES, KEY TO MATERIALS & ABBREVIATIONS, SEE DWG NOS. A-P-1 TO A-P-5
2 - FOR LOBBY ELEVATIONS SEE DWG NO. A-P-191

3"=1'-0" 1½"=1'-0" ½"=1'-0" 1/8"=1'-0"

CONTRACT NO. DRAWING date 11-21-73

NO.	DATE	REVISIONS INIT. NO.	BY
4	5-5-76	F-47	S.C.
3		F-51	L.J.
2	9-15-75	F-22	M.H.
1	10-17-75	F-15	L.J.
0	7-17-74	REV #1	L.H.

APPROVED
CHIEF, PLANNING DIVISION
DATE

THE WORLD TRADE CENTER
THE PORT AUTHORITY OF NEW YORK AND NEW JERSEY

MINORU YAMASAKI & ASSOCIATES
MINORU YAMASAKI, ARCHITECT

SKILLING, HELLE, CHRISTIANSEN, ROBERTSON
STRUCTURAL ENGINEERS

EMERY ROTH & SONS
RICHARD ROTH, ARCHITECT

THE PORT AUTHORITY OF NEW YORK AND NEW JERSEY
MECHANICAL, ELECTRICAL; PAVING, UTILITIES, FOUNDATIONS

TITLE: SOUTHEAST PLAZA BUILDING PLANS & DETAILS @ CHURCH ST. & PLAZA LOBBIES

DRAWN	V.D.
CHECKED	
SCALE	AS NOTED
DATE	11-15-73
PROJECT NUMBER	
SHEET	OF
DRAWING NUMBER	A-P 130