



ELEVATION A 131

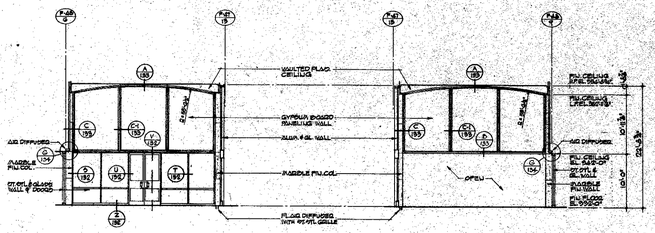


ELEVATION B 131

ELEVATION C 131

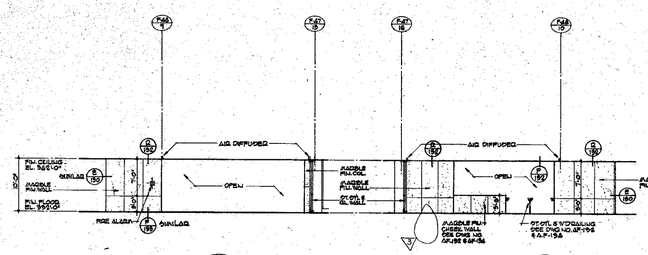


ELEVATION D 131


ELEVATION E 131

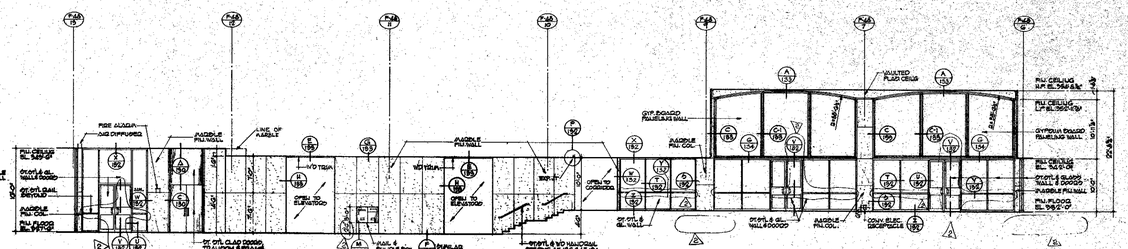


ELEVATION F 131

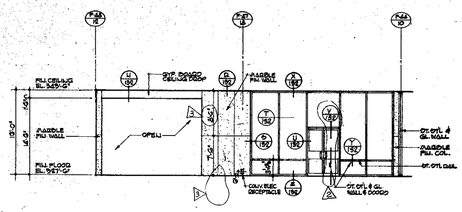

ELEVATION G 131

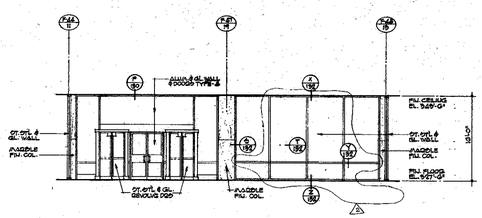

ELEVATION H 131

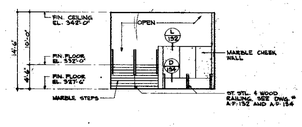

ELEVATION J 131

NOTES:
1- FOR GENERAL NOTES, KEY TO MATERIALS & ABBREVIATIONS, SEE DWG NO. AF-110 & AF-115
2- FOR LOBBY FLOOR & REFLECTED CEILING PLAN SEE DWG AF-130.
3- FOR LOBBY SECTIONS & DETAILS SEE DWG AF-192, AF-193 & AF-194.
4- FOR GLASS WALL TYPE-4, TYPE-5 & TYPE-6 SEE DWG AF-114.

RECEIVED
MAY 7 1976
SKILLING - HELLE CHRISTIANSEN - ROBERTSON 230 PARK AVE. N.Y.C.

CONTRACT BID DRAWING* date 11-21-73

NO.	DATE	SUB. NO.	BY
4	5-5-76	F-47	A.C.
3		F-31	L.J.
2	10-17-75	F-13	L.J.
1	7-16-76	F.D. #1	L.J.

REVISIONS

APPROVED
CHIEF, PLANNING DIVISION
DATE

THE WORLD TRADE CENTER
THE PORT AUTHORITY OF NEW YORK AND NEW JERSEY

MINORU YAMASAKI & ASSOCIATES
MINORU YAMASAKI, ARCHITECT

SKILLING, HELLE, CHRISTIANSEN, ROBERTSON
STRUCTURAL ENGINEERS

EMERY ROTH & SONS
RICHARD ROTH, ARCHITECT

THE PORT AUTHORITY OF NEW YORK AND NEW JERSEY
MECHANICAL, ELECTRICAL, PAVING, UTILITIES, FOUNDATIONS

1/8"-1'-0" 0 4' 8' 16' 24'

TITLE: SOUTHEAST PLAZA BUILDING
CHURCH ST. AND PLAZA
LOBBY ELEVATIONS

DRAWN	G.A.	CHECKED	
SCALE	1/8" = 1'-0"	DATE	11-15-73
PROJECT NUMBER		SHEET	OF
DRAWING NUMBER	A-F-134		