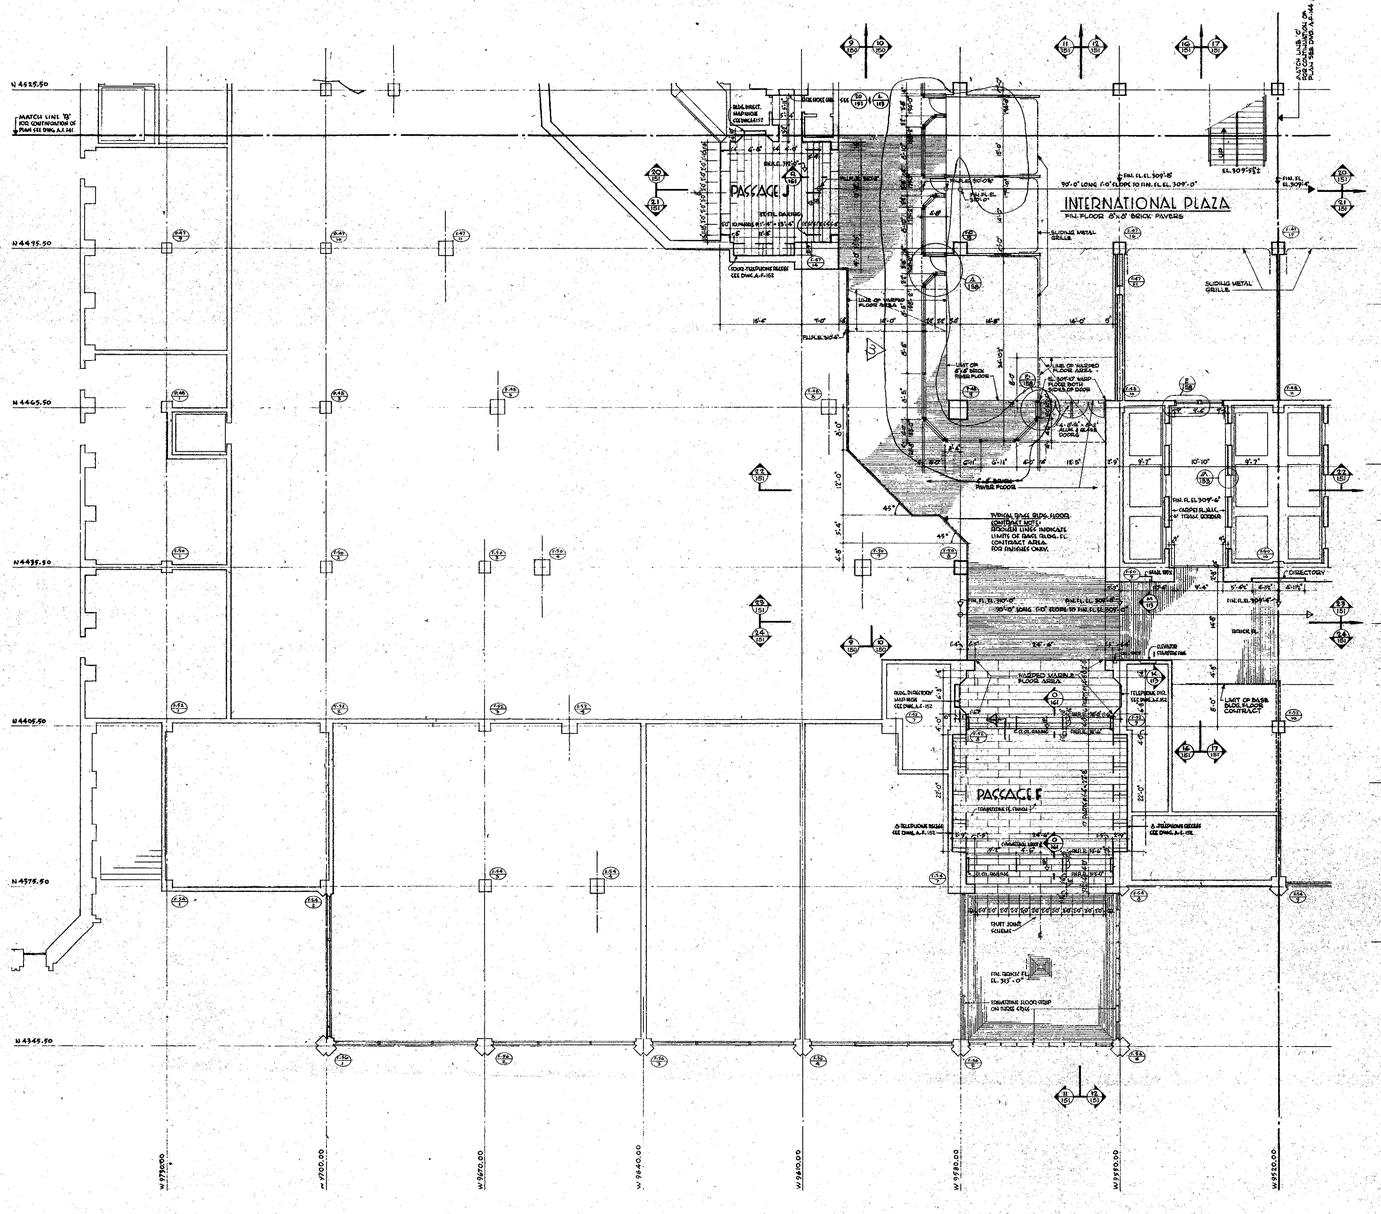


NORTH

NOTES:

1. FOR GENERAL NOTES, KEY TO MATERIALS & ABBREVIATIONS SEE DWGS. A-1.1 SERIES.
2. FOR CONTRACT LIMIT LINES REFERRED ON THIS DRAWING, SEE FOR FINISHING DWGS.
3. FOR PLAN NOTES & DIMENSIONS OUTSIDE CONTRACT LIMIT LINES FOR FINISHING SEE DWG. A-1.35
4. INDICATES SLIDING METAL GRILLE

KEY PLAN

RECEIVED
OCT 1 1975
SKILLING-HELLE CHRISTIANSEN-ROBERTSON
230 PARK AVE. N.Y.C.

CONTRACT: BID DRAWING date 11-21-75

NO.	DATE	SUB. NO.	BY
REVISIONS			
1	9-15-75	F-22	L.J.
2	12-15-76	CDV#2	C.G.
3	7.19.76	CDV#1	T.E.
REVISIONS			

APPROVED
CHIEF, PLANNING DIVISION
DATE

THE WORLD TRADE CENTER

THE PORT AUTHORITY OF NEW YORK AND NEW JERSEY

MINORU YAMASAKI & ASSOCIATES
MINORU YAMASAKI, ARCHITECT

SKILLING, HELLE, CHRISTIANSEN, ROBERTSON
STRUCTURAL ENGINEERS

EMERY ROTH & SONS
RICHARD ROTH, ARCHITECT

THE PORT AUTHORITY OF NEW YORK AND NEW JERSEY
MECHANICAL, ELECTRICAL, PAVING, UTILITIES, FOUNDATIONS

TITLE: SOUTHEAST PLAZA BUILDING, 1st & MEZZANINE FLOOR PLAN, SOUTH-WEST.

DRAWN		CHECKED	
SCALE	1/8"=1'-0"	DATE	11-15-75
PROJECT NUMBER		SHEET	OF
DRAWING NUMBER	A-F-142		