

NORTH

NOTES:
1. FOR GENERAL NOTES, SEE F-100 MATERIALS & FABRICATION SEE DWGS. A-1-1 THRU 5.
2. THE CONTRACT LIMIT LINES INDICATED ON THIS DWG. ARE FOR STAGING ONLY.
3. FOR PLAN NOTES 4 & 5 DIMENSIONS BEYOND CONTRACT LIMIT LINES FOR FRAMING, SEE DWGS. A-F-85
4. ——— INDICATES SLIDING METAL GRILLE
5. FOR COMPLETE REFLECTED CEILING PLAN SEE DWG. A-F-145

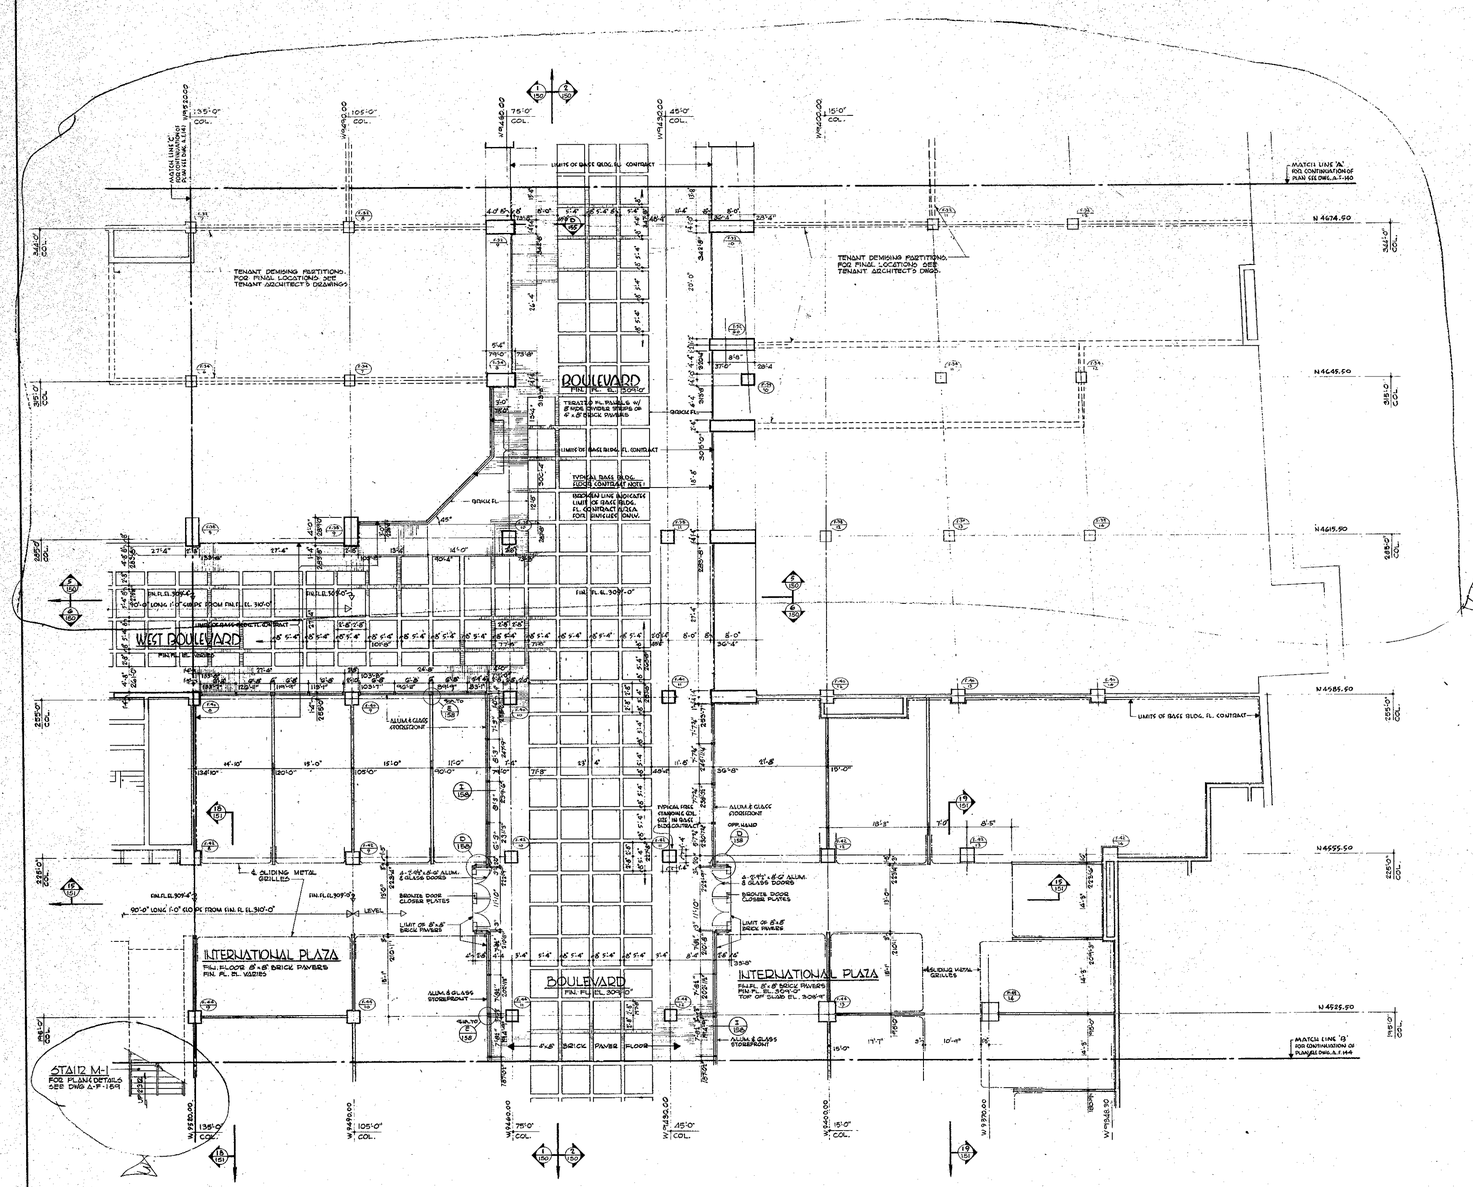

RECEIVED
OCT 23 1975
SKILLING - HELLE
CHRISTIANSEN - ROBERTSON
230 PARK AVE. N.Y.C.

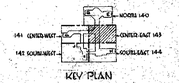

CONTRACT BID DRAWING date 11-21-75

NO.	DATE	REVISIONS	BSL. NO.	BY
1	9-12-75	F-22		J.K.
2	10-17-75	F-15		J.K.
3	11-18-75	KEY 4E		C.G.
4	2-19-76	CRW 1		T.L.

APPROVED
CHIEF, PLANNING DIVISION
DATE

THE WORLD TRADE CENTER

THE PORT AUTHORITY OF NEW YORK AND NEW JERSEY

MINORU YAMASAKI & ASSOCIATES
MINORU YAMASAKI, ARCHITECT

SKILLING, HELLE, CHRISTIANSEN, ROBERTSON
STRUCTURAL ENGINEERS

EMERY ROTH & SONS
RICHARD ROTH, ARCHITECT

THE PORT AUTHORITY OF NEW YORK AND NEW JERSEY
MECHANICAL, ELECTRICAL, PAVING, UTILITIES, FOUNDATIONS

TITLE: SOUTHEAST PLAZA BUILDING, 1ST FLOOR PLAN, CENTER-EAST.

DRAWN		CHECKED	
SCALE	1/8"=1'-0"	DATE	11-15-73
PROJECT NUMBER		SHEET	OF
DRAWING NUMBER	A-F-143.		