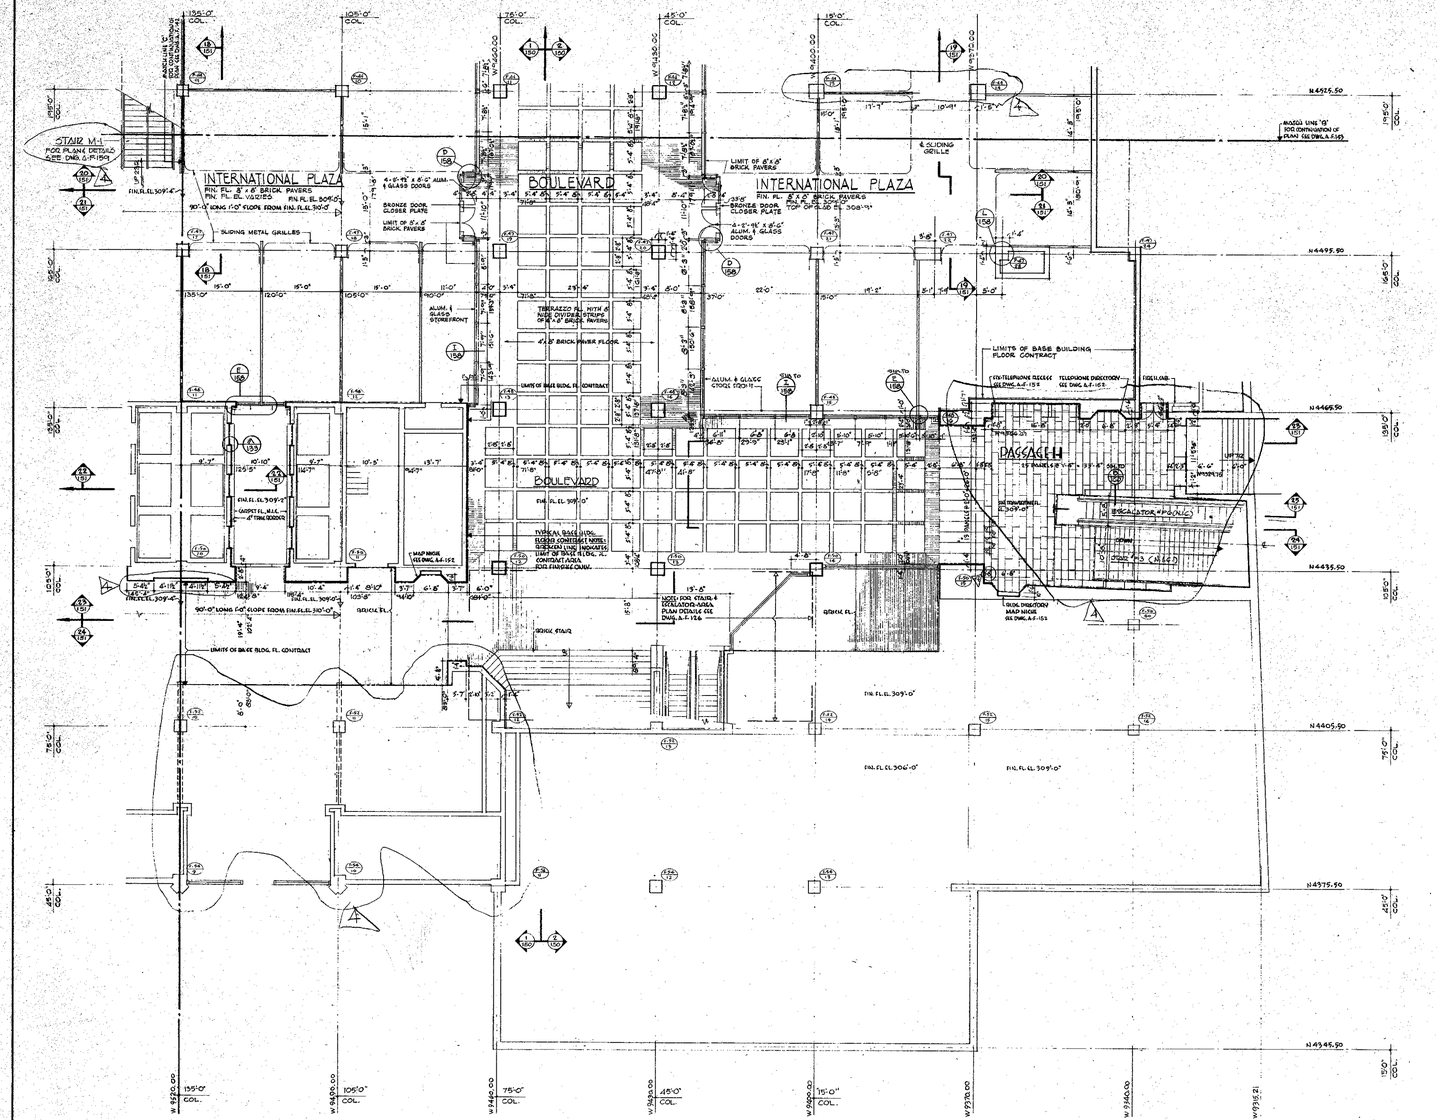


NORTH

NOTES:

1. FOR GENERAL NOTES, KEY TO MATERIALS & ABBREVIATIONS SEE DWGS. A-E-151 & 152.
2. THE CONTRACT LIMIT LINE INDICATED ON THIS DRAWING ARE FOR FINISHES ONLY.
3. FOR PLAN NOTES & DIMENSIONS BEYOND CONTRACT LIMIT LINES SEE FINISHES SEE DWG. A-E-154.
4. SLIDING METAL GRILLES
5. FOR COMPLETE DEPICTED CEILING PLAN SEE DWG. A-P-149

KEY PLAN

CONTRACT BID DRAWING date 11-21-75

NO.	DATE	SUB. NO.	BY
REVISIONS			
△1	9-15-75	F-22	L.J.
△2	10-17-75	F-13	L.J.
- △3	12-18-74	REV #2	L.J.
△1	7-19-74	QQ #1	T.S.
△1	1-14-74	ADDENDUM #1	

APPROVED

CHIEF, PLANNING DIVISION

DATE

THE WORLD TRADE CENTER

THE PORT AUTHORITY OF NEW YORK AND NEW JERSEY

MINORU YAMASAKI & ASSOCIATES
MINORU YAMASAKI, ARCHITECT

SKILLING, HELLE, CHRISTIANSEN, ROBERTSON
STRUCTURAL ENGINEERS

EMERY ROTH & SONS
RICHARD ROTH, ARCHITECT

THE PORT AUTHORITY OF NEW YORK AND NEW JERSEY
MECHANICAL, ELECTRICAL, PAVING, UTILITIES, FOUNDATIONS

TITLE: SOUTH EAST PLAZA BUILDING 1ST FLOOR PLAN SOUTH-EAST

DRAWN		CHECKED	
SCALE	1/8"-1'-0"	DATE	11-15-73
PROJECT NUMBER		SHEET	OF
DRAWING NUMBER	A-P-144		