
NORTH

NOTES:

1. FOR GENERAL NOTES, KEY TO MATERIALS & ABBREVIATIONS SEE DWGS. A-1-1 THRU 5.
2. THE CONTRACT LIMIT LINES INDICATED ON THIS DRAWING ARE FOR TRADES ONLY.
3. FOR FURN. NOTES & DIMENSIONS OF LOOSE CONTRACT LIMIT LINES FOR TRADES SEE DRAWING A-F-14.
4. FOR COMPLETE FLOOR PLAN SEE DWG. AF-141.

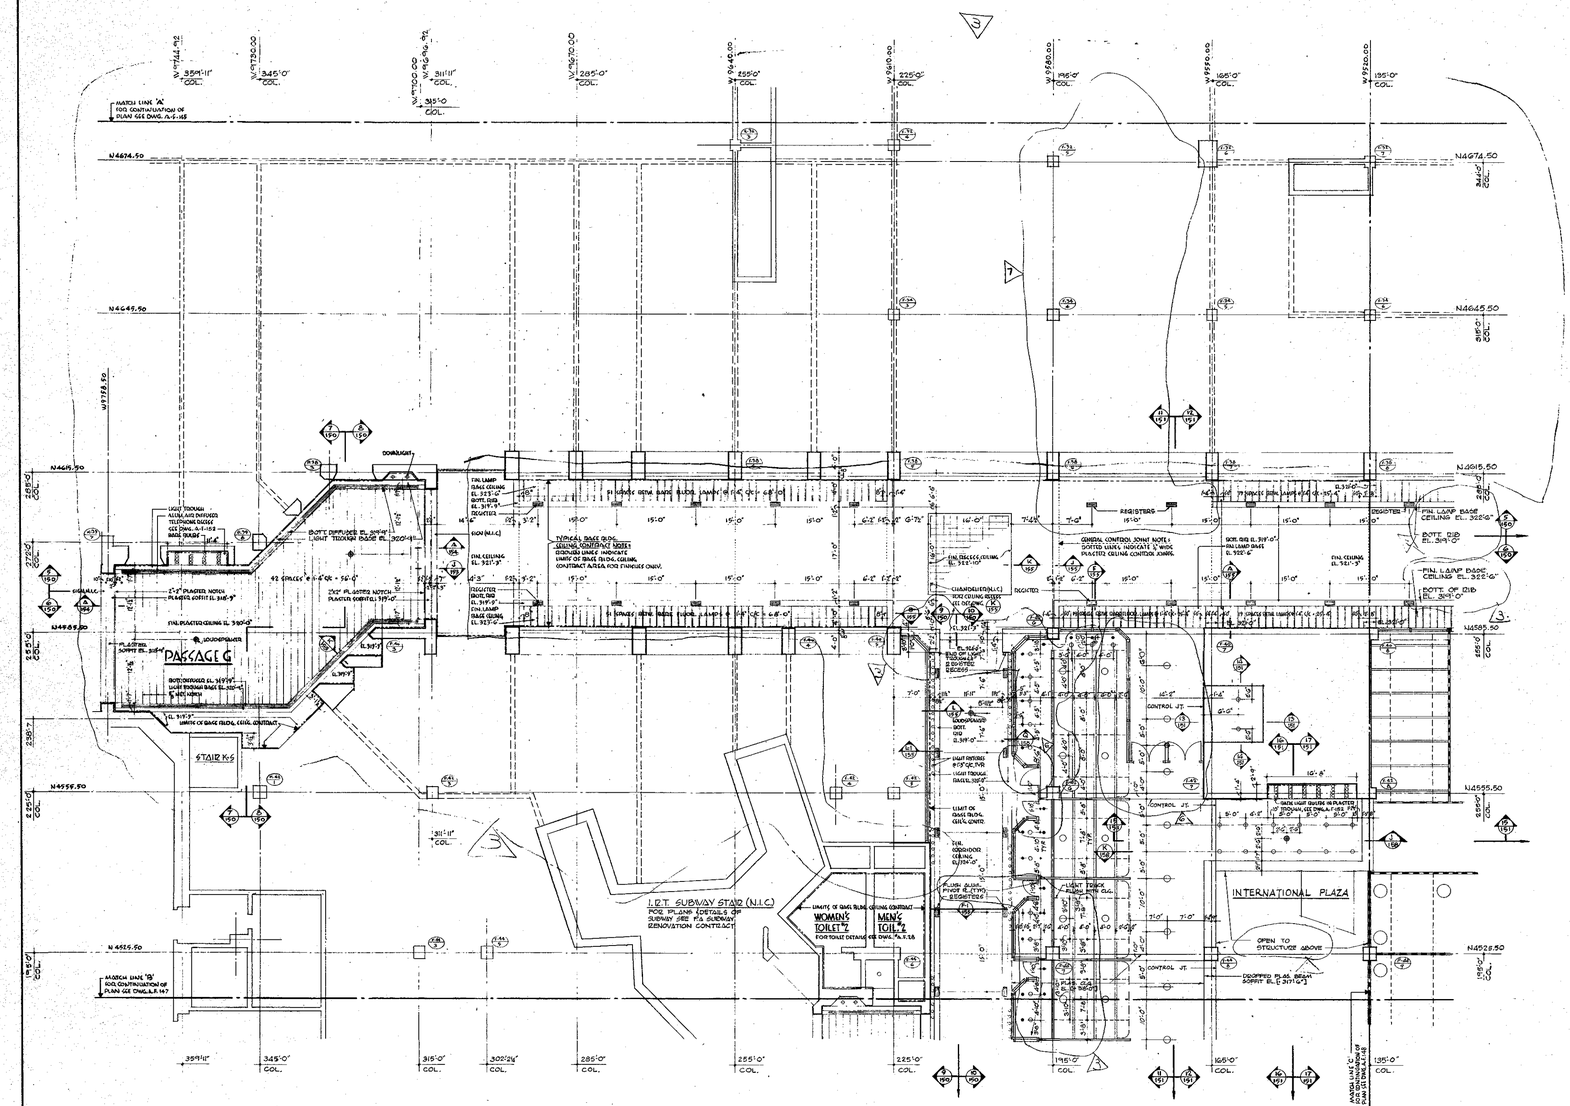


SYMBOL KEY FOR INTERNATIONAL PLAZA AREA

- METAL LIGHT TRACK
- FLUORESCENT STRIP LIGHT
- SLIDING METAL GRILLES
- 18" OPEN WEB JOISTS. TOP EL. [+ 319'-0"]
- AIR DIFFUSER
- DOWN LIGHT
- SPRINKLER HEAD
- LOUDSPEAKER
- DOME LIGHT FIXTURE

RECEIVED

JAN 21 1975

SKILLING - HELLE CHRISTIANSEN - ROBERTSON 230 PARK AVE. N.Y.C.

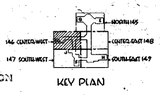

KEY PLAN

0 4' 8' 16' 24'

BULLETINS NOT DATED ARE IN THE PROCESS OF COMPLETION

CONTRACT BID DRAWING date 11-21-75

NO.	DATE	REVISIONS	BUL. NO.	BY
1			F-80	L.J.
2			F-98	L.J.
3	9-16-75		F-99	L.J.
4	10-17-75		F-113	J.K.
5	11-18-75		REV. 2	L.J.
6	11-19-75		ADD'L	L.J.

APPROVED

CHIEF, PLANNING DIVISION

DATE

THE WORLD TRADE CENTER

THE PORT AUTHORITY OF NEW YORK AND NEW JERSEY

MINORU YAMASAKI & ASSOCIATES
MINORU YAMASAKI, ARCHITECT

SKILLING, HELLE, CHRISTIANSEN, ROBERTSON
STRUCTURAL ENGINEERS

EMERY ROTH & SONS
RICHARD ROTH, ARCHITECT

THE PORT AUTHORITY OF NEW YORK AND NEW JERSEY
MECHANICAL, ELECTRICAL, PAVING, UTILITIES, FOUNDATIONS

TITLE: SOUTHEAST PLAZA BUILDING, 1ST FLOOR REFLECTED CEILING PLAN, CENTER-WEST

DRAWN		CHECKED	
SCALE	1/8"-1'-0"	DATE	11-15-75
PROJECT NUMBER		SHEET	
DRAWING NUMBER	A-F-146		