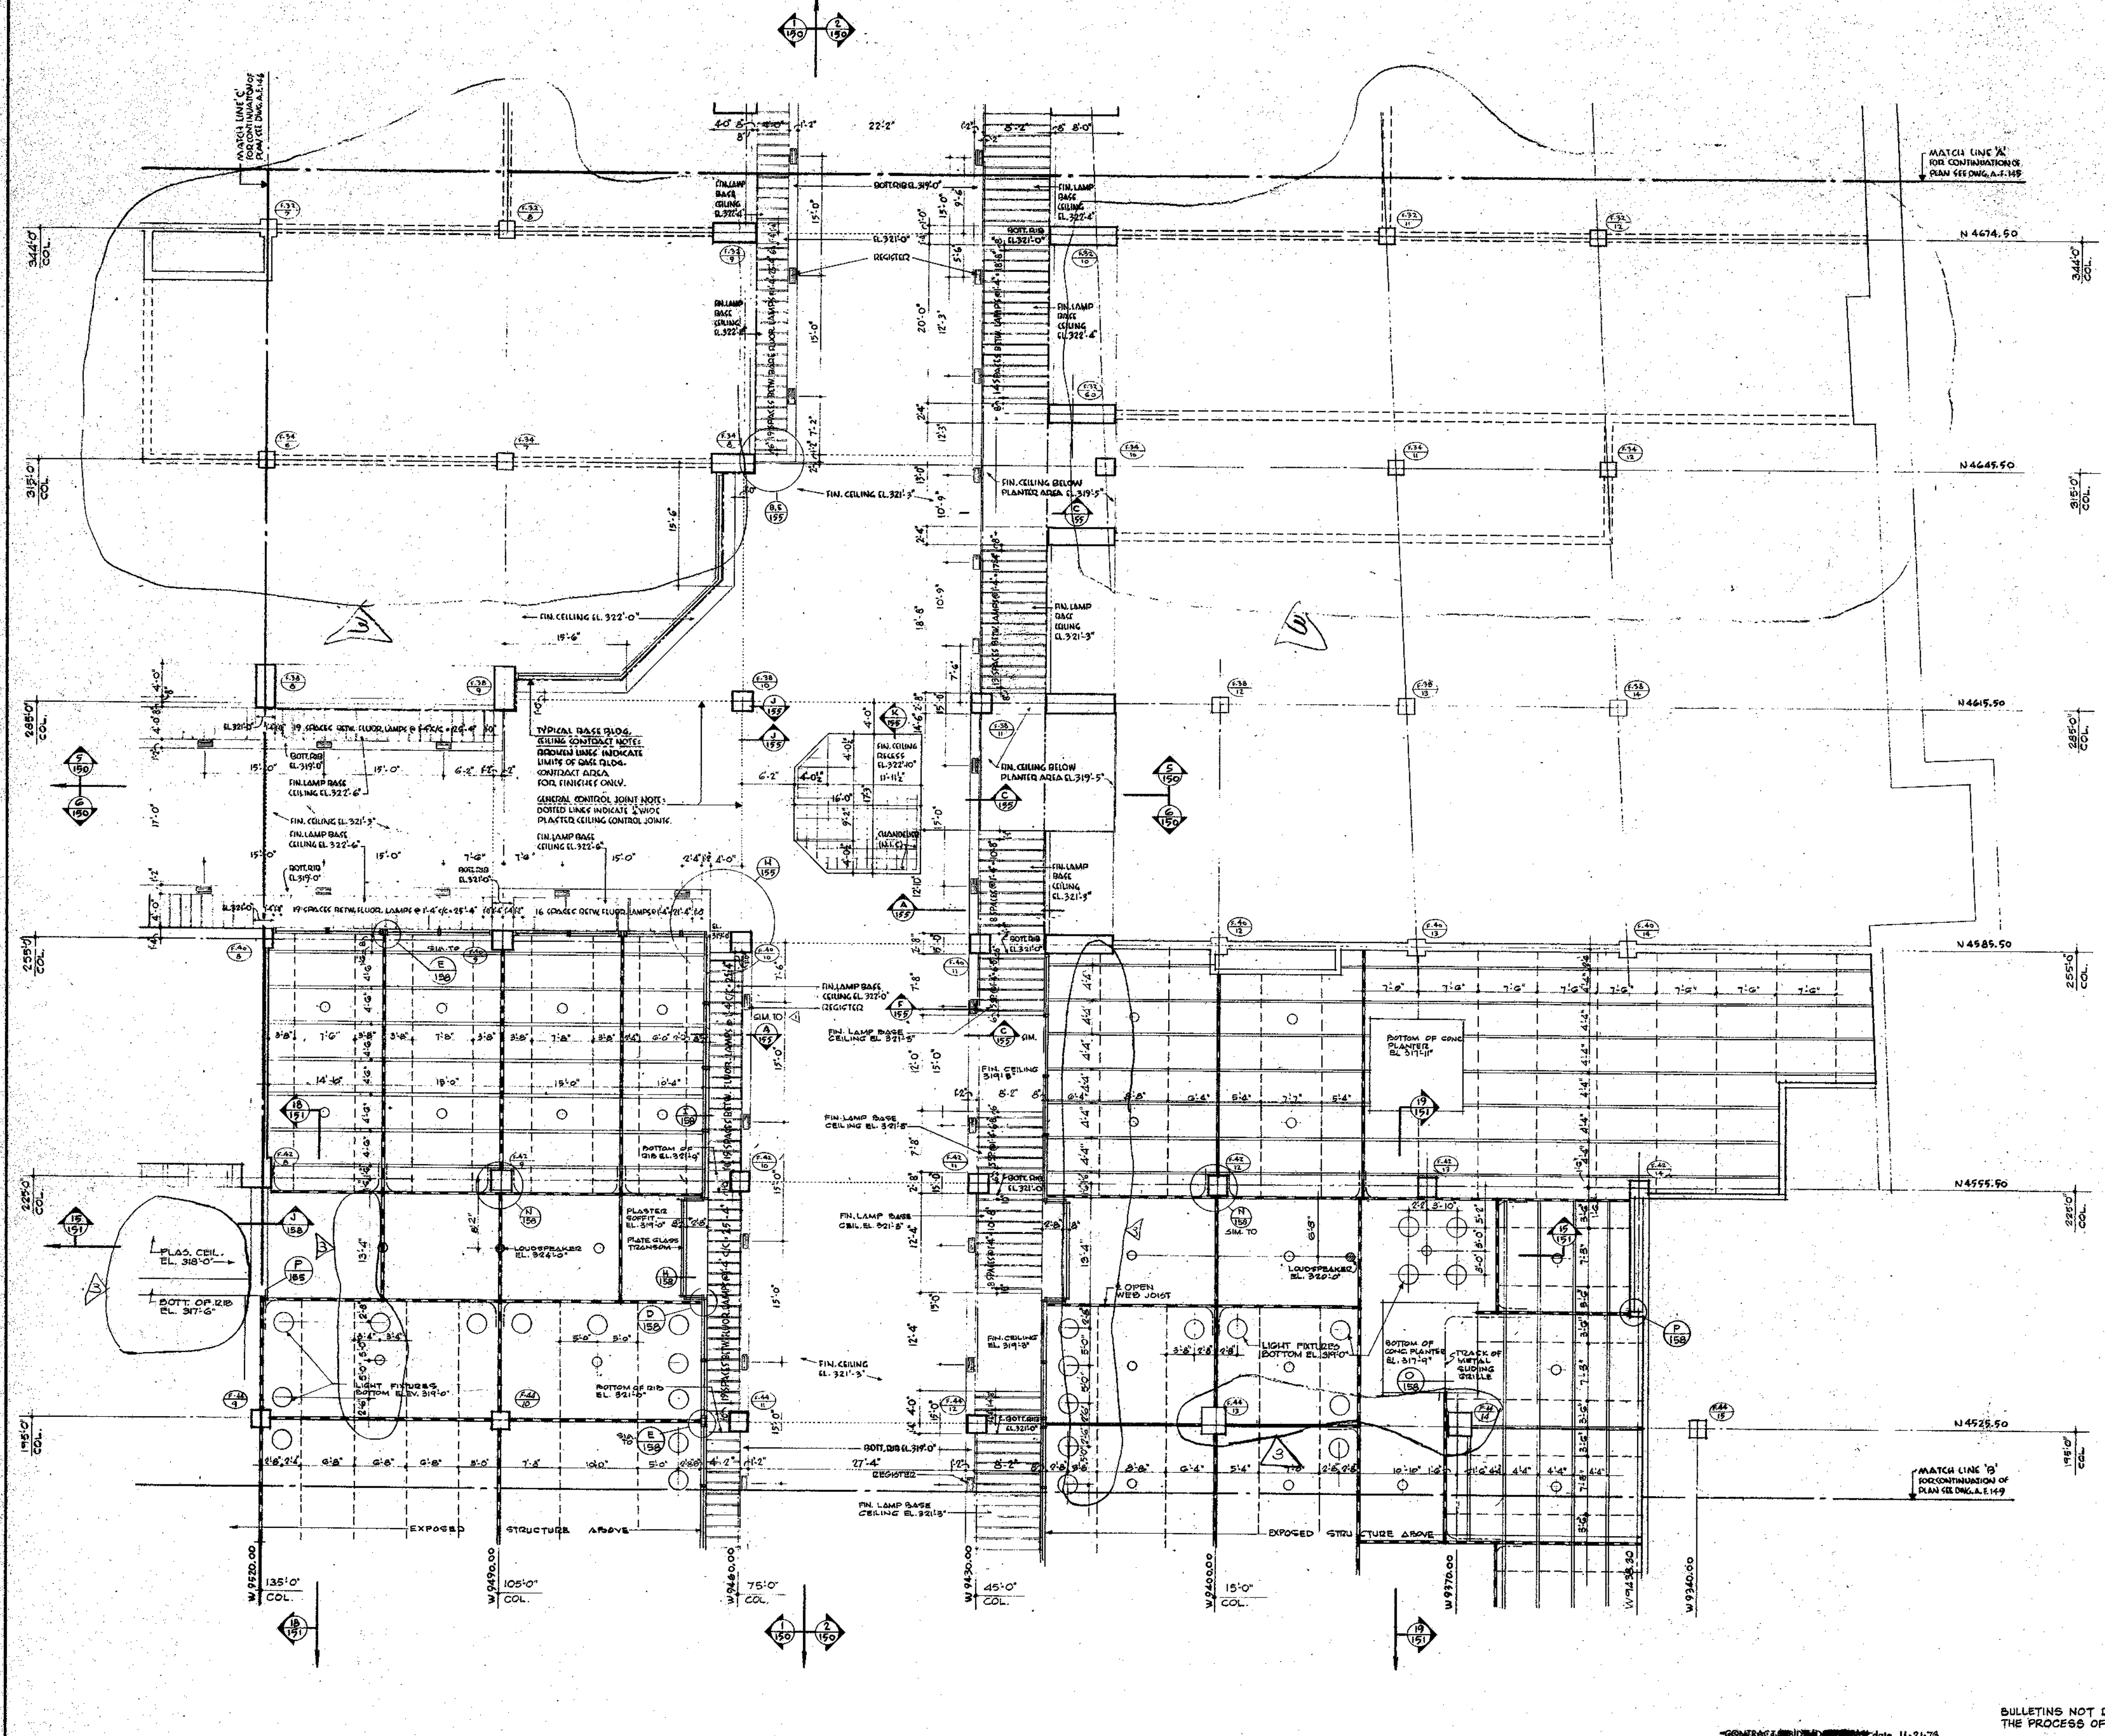


NORTH

NOTES:

1. FOR GENERAL NOTES, KEY TO MATERIALS & ABBREVIATIONS SEE DWGS. A-F-1 THRU 5.
2. THE CONTRACT LIMIT LINES INDICATED ON THIS DRAWING ARE FOR FINISHES ONLY.
3. FOR PLAN, NOTES & DIMENSIONS BEYOND CONTRACT LIMIT LINES FOR FINISHES SEE DWG. A-F-27.
4. FOR COMPLETE FLOOR PLAN SEE DWG A-F-143. (3)

SYMBOL KEY FOR INTERNATIONAL PLAZA AREA

Symbol	Description
- - - - - -	METAL LIGHT TRACK
═══	FLUORESCENT STRIP LIGHT
— - —	SLIDING METAL GRILLES
▬ ▬ ▬	18" OPEN WEB JOISTS. TOP EL. [+319'-0"]
○	AIR DIFFUSER
o	DOWN LIGHT
•	SPRINKLER HEAD
◉	LOUDSPEAKER
◯	DOME LIGHT FIXTURE

RECEIVED
OCT 23 1975
SKILLING - HELLE
CHRISTIANSEN - ROBERTSON
230 PARK AVE. N.Y.C.

KEY PLAN
145 NORTH · 146 CENTER-WEST · 147 SOUTH-WEST · 148 CENTER-EAST · 149 SOUTH-EAST

BULLETINS NOT DATED ARE IN THE PROCESS OF COMPLETION

CONTRACT BID DRAWING date 11-21-75

NO.	DATE	BUL. NO.	BY
5	9-12-75	F-22	J.V.L.
4	4-1-75	F-2	L.J.
3	10-17-75	F-13	J.K.
2	12-18-74	REV. #2	J.V.L.
1	7-19-74	REV. #1	

REVISIONS

APPROVED

CHIEF, PLANNING DIVISION

DATE

THE WORLD TRADE CENTER

THE PORT AUTHORITY OF NEW YORK AND NEW JERSEY

MINORU YAMASAKI & ASSOCIATES
MINORU YAMASAKI, ARCHITECT

EMERY ROTH & SONS
RICHARD ROTH, ARCHITECT

SKILLING, HELLE, CHRISTIANSEN, ROBERTSON
STRUCTURAL ENGINEERS

THE PORT AUTHORITY OF NEW YORK AND NEW JERSEY
MECHANICAL, ELECTRICAL, PAVING, UTILITIES, FOUNDATIONS

TITLE: SOUTHEAST PLAZA BUILDING, 1ST FLOOR REFLECTED CEILING PLAN CENTER-EAST

DRAWN | CHECKED
SCALE 1/8"=1'-0" | DATE 12-13-73
PROJECT NUMBER
DRAWING NUMBER

148