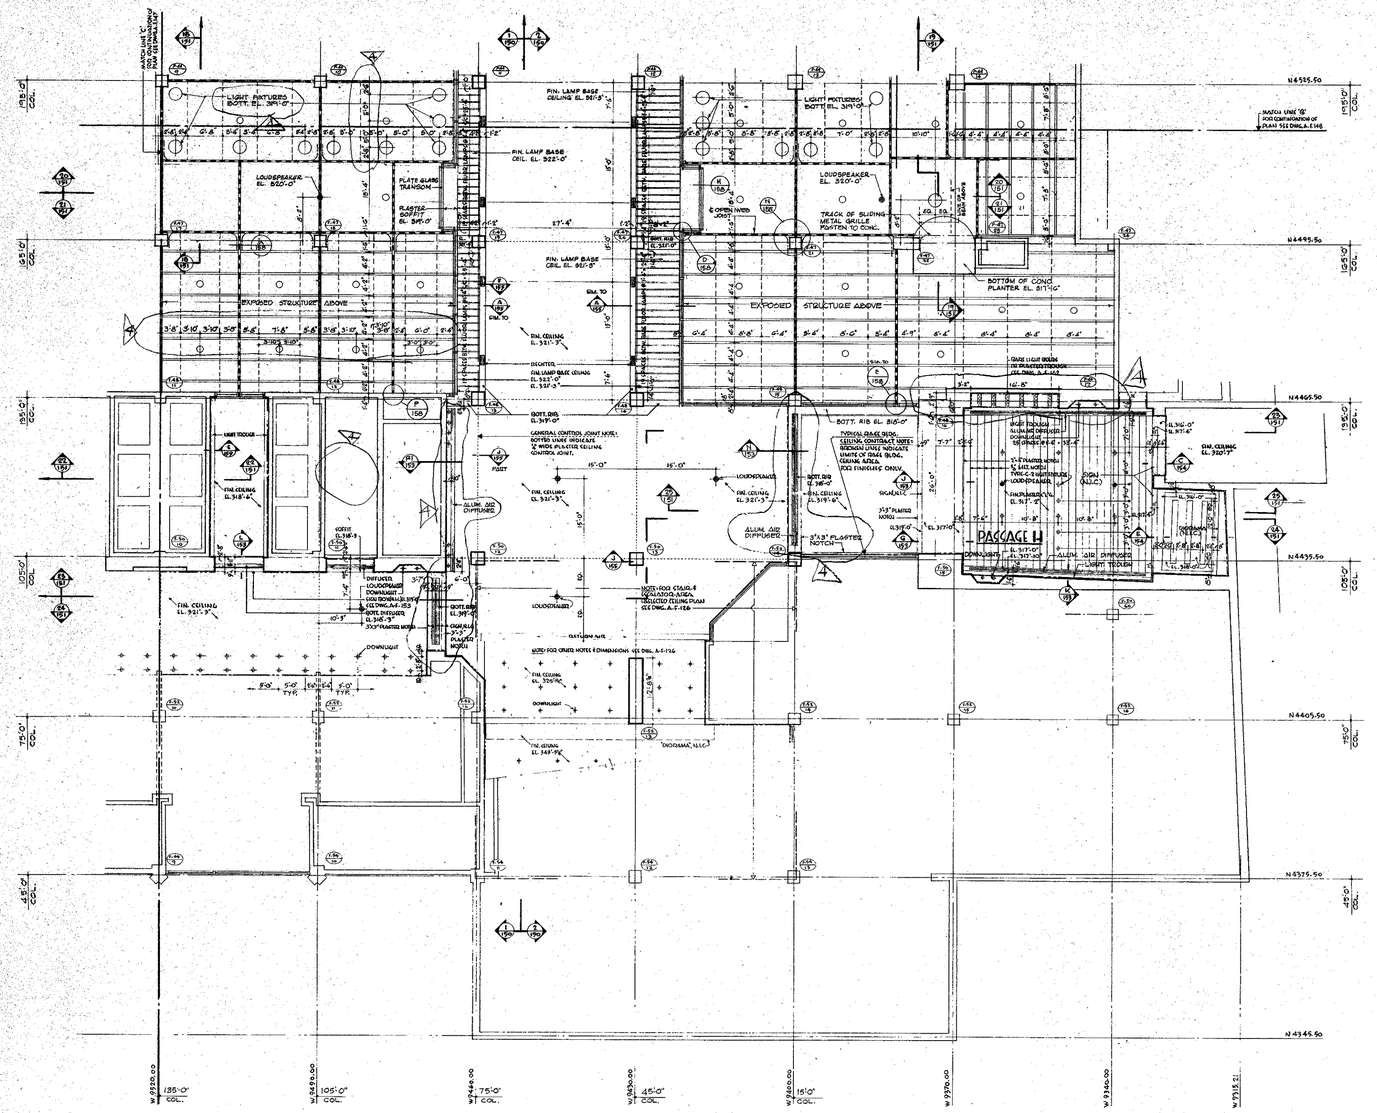


NORTH

NOTES:

1. FOR FLOORING NOTES AND TILE MATERIALS & INSTALLATIONS SEE DWGS. A-1-101 & 102.
2. FOR CEILINGS & LIGHT LINES INDICATED ON PLAN NOMENCLATURE, SEE FINISHING DWGS.
3. FOR PLAN NOTES & DIMENSIONS BEYOND CONFINES LIGHT LINES, SEE DWGS. A-1-124.
4. FOR COMPLETE FLOOR PLAN SEE DWG. A-1-124.

SYMBOL KEY FOR INTERNATIONAL PLAZA AREA

- METAL LIGHT TRACK
- FLOURESCENT STRIP LIGHT
- SLIDING METAL GRILLES
- 18" OPEN WEB JOISTS, TOP EL. [+ 319'-0"]
- AIR DIFFUSER
- DOWN LIGHT
- SPRINKLER HEAD
- LOUDSPEAKER
- DOME LIGHT FIXTURE

RECEIVED
OCT 23 1975
SKILLING-HELLE CHRISTIANSEN-ROBERTSON
230 PARK AVE. N.Y.C.

KEY PLAN

CONTRACT BID DRAWING date 11-21-75

BULLETINS NOT DATED ARE IN THE PROCESS OF COMPLETION

NO.	DATE	BUL. NO.	BY
3	9-11-75	F-22	LVL
2	10-17-75	F-13	LK
1	4-1-75	F-2	L.J.
4	12-16-74	REV.#2	L.J.
3	7-15-74	REV.#1	L.L.

REVISIONS

APPROVED

CHIEF, PLANNING DIVISION

DATE

THE WORLD TRADE CENTER

THE PORT AUTHORITY OF NEW YORK AND NEW JERSEY

MINORU YAMASAKI & ASSOCIATES
MINORU YAMASAKI, ARCHITECT

SKILLING, HELLE, CHRISTIANSEN, ROBERTSON
STRUCTURAL ENGINEERS

EMERY ROTH & SONS
RICHARD ROTH, ARCHITECT

THE PORT AUTHORITY OF NEW YORK AND NEW JERSEY
MECHANICAL, ELECTRICAL, PAVING, UTILITIES, FOUNDATIONS

TITLE: SOUTH-EAST PLAZA BUILDING 1ST FLOOR REFLECTED CEILING PLAN SOUTH-EAST.

DRAWN	
SCALE	1/8" = 1'-0"
PROJECT NUMBER	
DRAWING NUMBER	A-1
BOARD	
CHECK	
DATE	