
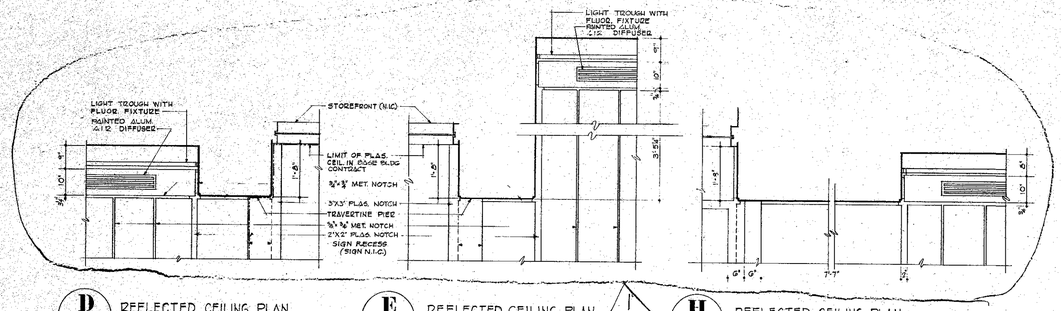


D/153 REFLECTED CEILING PLAN
EAST END OF PASSAGE "B"
SCALE: ¾"=1'-0"


E/153 REFLECTED CEILING PLAN
WEST END OF PASSAGE "E"
SCALE: ¾"=1'-0"

H/153 REFLECTED CEILING PLAN
WEST END OF PASSAGE "H"
SCALE: ¾"=1'-0"
SEE PLAN AT PASSAGE "B" FOR NOTES

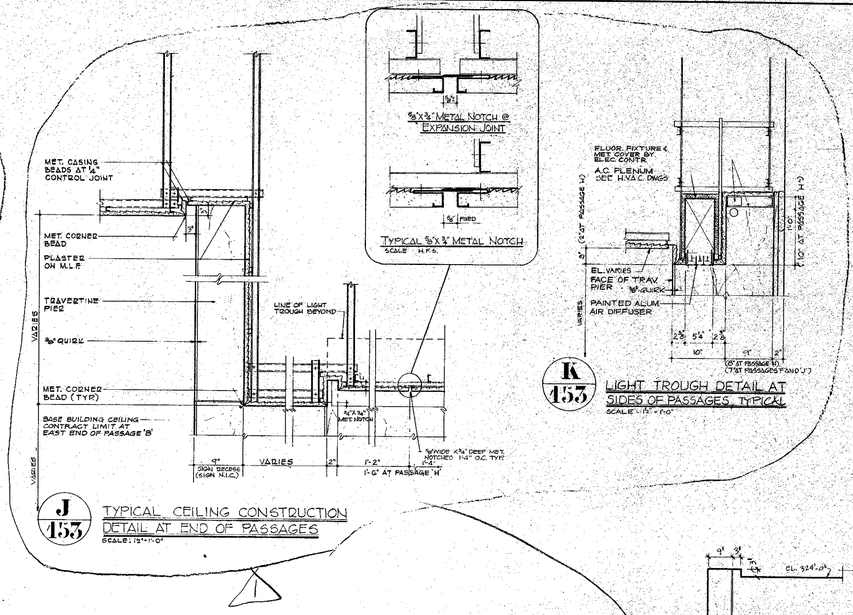


J/153 TYPICAL CEILING CONSTRUCTION DETAIL AT END OF PASSAGES
SCALE: 1½"=1'-0"

K/153 LIGHT TROUGH DETAIL AT SIDES OF PASSAGES, TYPICAL
SCALE: 1"=1'-0"

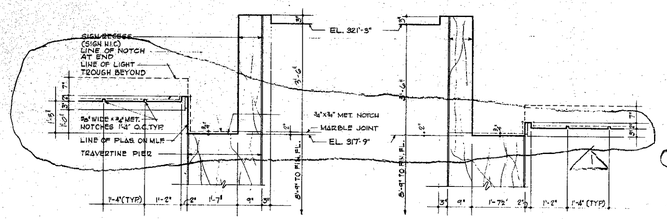


C/153 SECTION
EAST END OF PASSAGE "B"
SCALE: ¾"=1'-0"

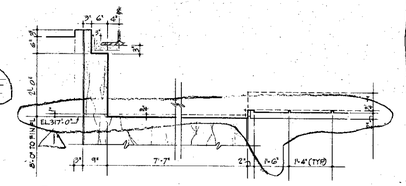


F/153 SECTION
WEST END OF PASSAGE "E"
SCALE: ¾"=1'-0"
SEE DETAIL OF PASSAGE "B" FOR NOTES

G/153 SECTION
WEST END OF PASSAGE "H"
SCALE: ¾"=1'-0"
SEE DETAIL OF PASSAGE "B" FOR NOTES

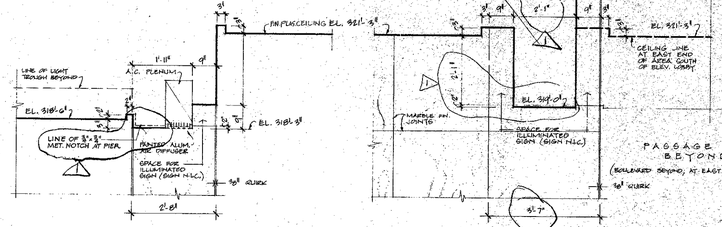


L/153 SECTION, SOUTH END OF ELEVATOR LOBBY
SCALE ¾"=1'-0"


M/153 SECTION, WEST END OF AREA SOUTH OF ELEVATOR LOBBY.
SECTION AT EAST END OF AREA IS SIMILAR AS NOTED.
SCALE ¾"=1'-0"

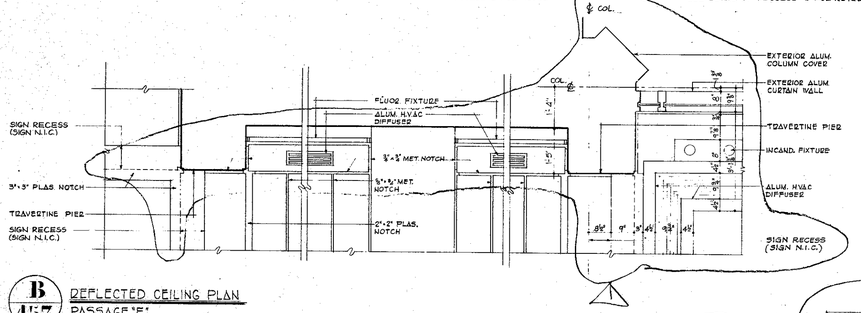

B/153 REFLECTED CEILING PLAN
PASSAGE "E"
SCALE: ¾"=1'-0"

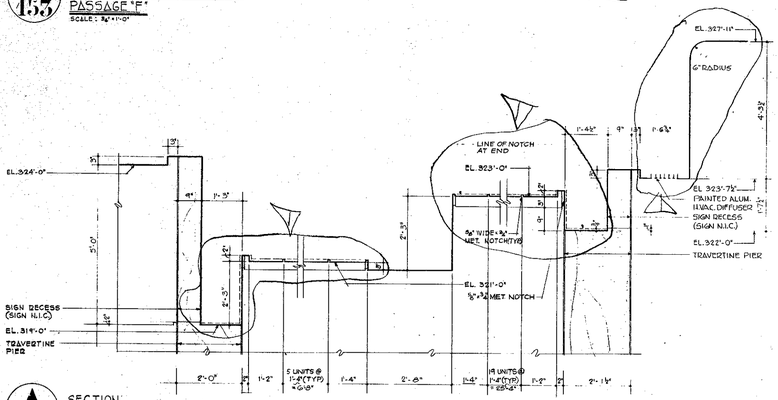

A/153 SECTION
PASSAGE "E"
SCALE: ¾"=1'-0"

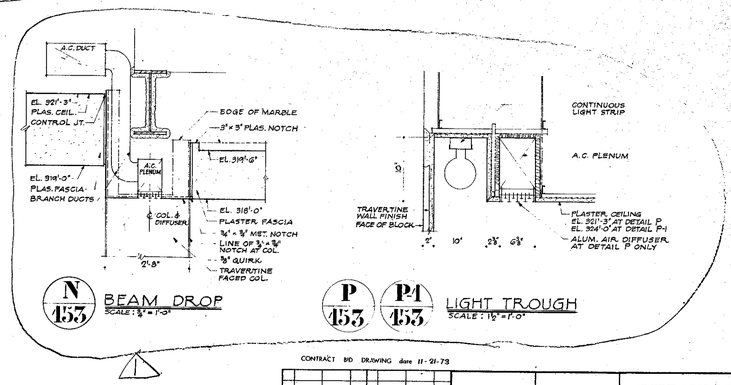

N/153 BEAM DROP
SCALE: ¾"=1'-0"

P/153 P1/153 LIGHT TROUGH
SCALE: 1½"=1'-0"

RECEIVED
OCT 23 1975
SKILLING-HELLE CHRISTIANSEN-ROBERTSON
230 PARK AVE. N.Y.C.

CONTRACT B/D DRAWING date 11-21-75

NO.	DATE	REVISIONS	BY
1	10-13-15	P-15	J.K.

APPROVED
CHIEF, PLANNING DIVISION
DATE

THE WORLD TRADE CENTER
THE PORT AUTHORITY OF NEW YORK AND NEW JERSEY

MINORU YAMASAKI & ASSOCIATES
MINORU YAMASAKI, ARCHITECT

SKILLING, HELLE, CHRISTIANSEN, ROBERTSON
STRUCTURAL ENGINEERS

EMERY ROTH & SONS
RICHARD ROTH, ARCHITECT

THE PORT AUTHORITY OF NEW Y., N.J. AND NEW JERSEY
MECH., ELEC., CIVIL, STRUCTURAL
PAVING, FOUNDATIONS

TITLE: SOUTHEAST PLAZA BUILDING
PASSAGE CEILING DETAILS

DRAWN	D.B.S.	CHECKED	
SCALE	AS NOTED	DATE	11-15-73
PROJECT NUMBER		SHEET	OF
DRAWING NUMBER			A-P-453