
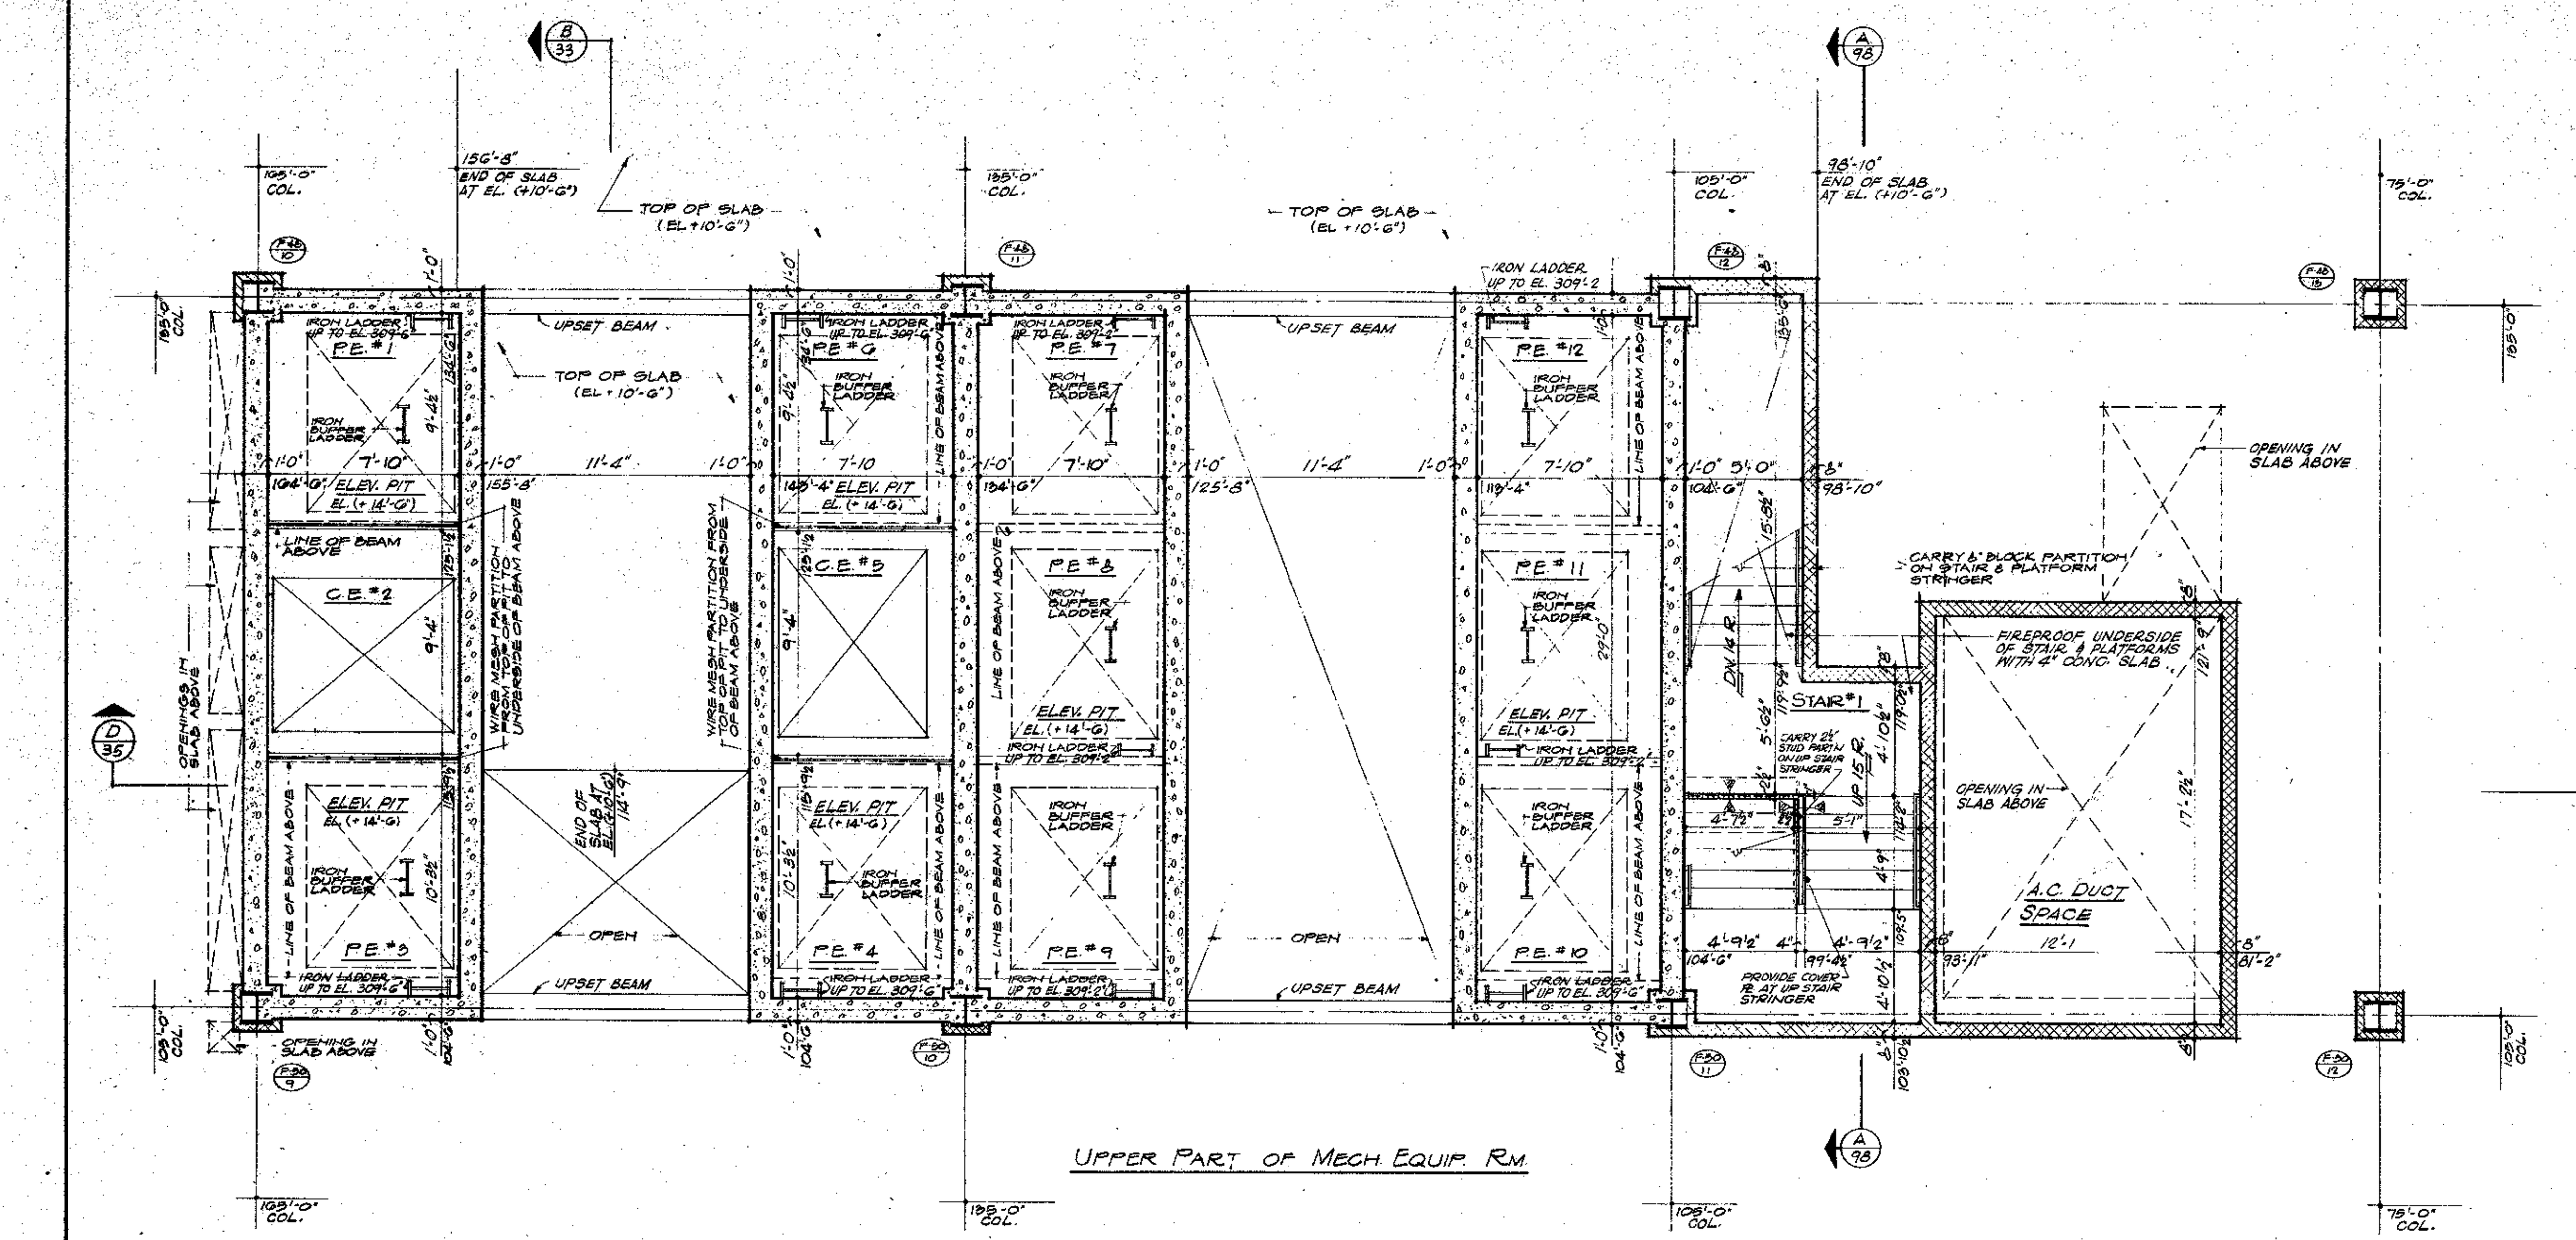


UPPER PART OF MECH. EQUIP. RM.

SOUTH CORE
AT ELEV. (+15'-6")-301'-0"

NOTES:


1. FOR GENERAL NOTES, KEY TO MATERIALS, ABBREVIATIONS, SYMBOLS, FINISH SCHEDULE DOOR SCHEDULE AND SCHEDULE OF DRAWINGS SEE DRAWINGS #A-F-1 TO A-F-5.
2. FOR COMPLETE 1/8" SCALE FLOOR PLANS SEE DRAWINGS A.F. 12 TO A.F. 16.
3. ALL ELEVATIONS GIVEN THUS (±0'-0") ARE TAKEN IN RELATION TO FINISH FLOOR WHICH IS 285'-6"
4. FOR ALL MECHANICAL AND ELECTRICAL LAYOUTS SEE RESPECTIVE ENGINEERS DRAWINGS
5. FOR TYPICAL STAIR DETAILS AND SECTIONS SEE DRAWINGS A.F. 98, A.F. 99 & A.F.-101
6. FINISH FLOOR ELEVATION AND TOP OF SLAB ELEVATION ARE (±0'-0") UNLESS OTHERWISE SHOWN OR NOTED
7. CANTS ARE REQUIRED ON ALL BEAM PROJECTIONS OVER 2" ACTUAL DIMENSION IN ELEVATOR SHAFTS AND SHALL BE MINIMUM 75° FROM HORIZONTAL. SEE TYPICAL DETAILS ON DRAWING #A-F-124.
8. ALL WALLS AND PARTITIONS SHOWN WITH HATCHING ARE INCLUDED IN THIS CONTRACT. ALL PART. SHOWN UNHATCHED ARE IN A SEPARATE CONTRACT BY OTHERS. WHERE WORK BY OTHERS INTERSECTS WORK IN THIS CONTRACTS, CONTRACTORS SHALL COORDINATE ALL WORK SO THAT COMPLETED WORK IS CONTINUOUS AND UNBROKEN. DIMENSIONS SHOWN FOR WORK BY OTHERS ARE FOR COORDINATION ONLY.
9. PATH AREA INDICATED ON THESE DRAWINGS IS FOR GENERAL INFORMATION ONLY. FOR CONSTRUCTION DRAWINGS SHOWING PLANS, DETAILS AND DIMENSIONS SEE PATH DRAWINGS AND PORT AUTHORITY OF N.Y. & N.J. FOUNDATION CONTRACT DRAWINGS.
10. FOR GENERAL EXCAVATION ELEVATIONS SEE THE PORT AUTHORITY OF N.Y. & N.J. FOUNDATION CONRACT DRAWINGS
11. PROVIDE LOOSE LINTELS AS REQUIRED OVER ALL OPENINGS IN MASONRY WALLS UNLESS OTHERWISE SHOWN OR NOTED.

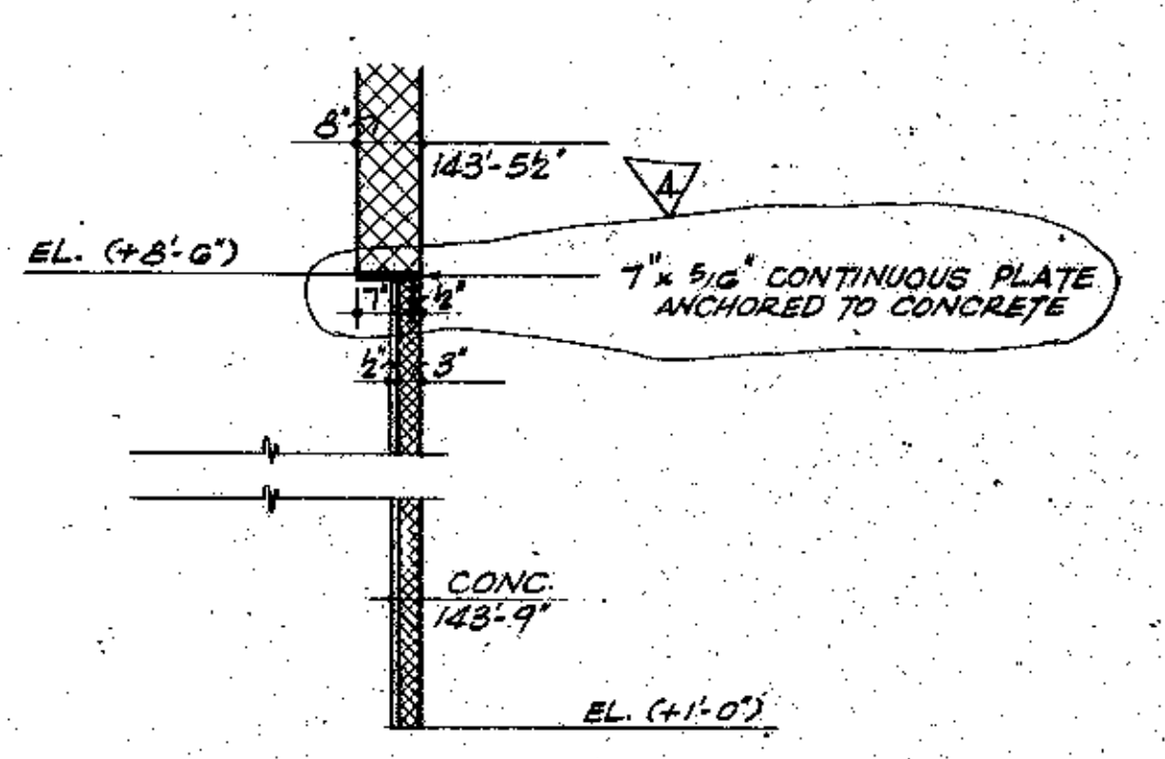

A / 19
SCALE: ½"=1'-0"

SERVICE CORRIDOR
FIN. FL. EL. (±0'-0")


NOTE:
FOR FLOOR FINISH SLAB & WATERPROOFING SEE PORT OF NY AUTHORITY FOUNDATION CONTRACT DWGS

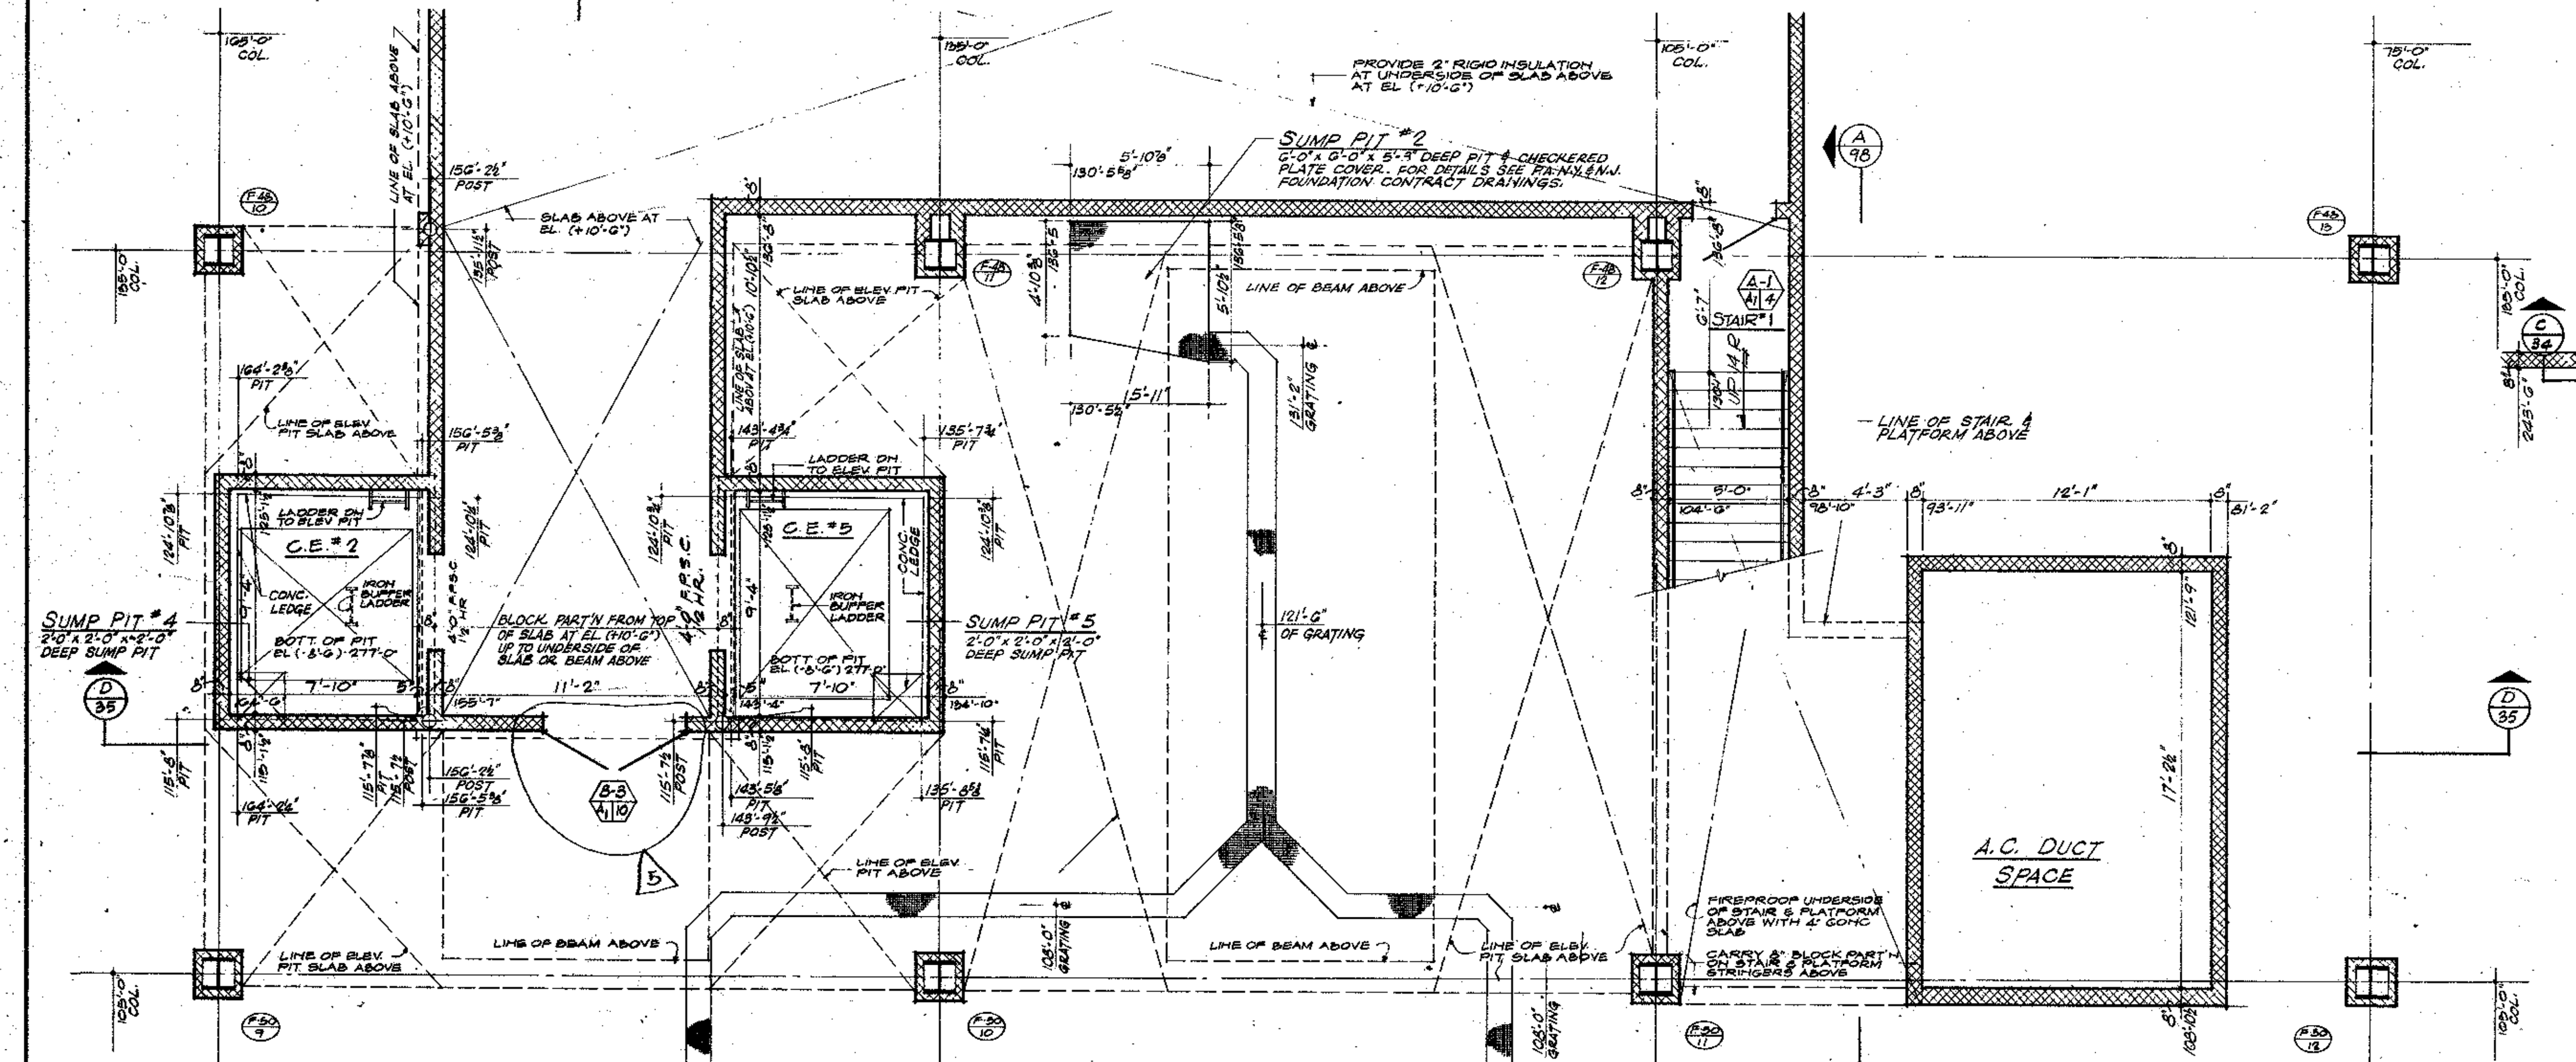

MECH. EQUIP. RM.
FIN. FL. EL. (±0'-0")
TOP OF SLAB EL. (-1'-3")

NOTE:
1. FOR FLOOR FINISH, SLAB & WATERPROOFING SEE PORT AUTHORITY OF N.Y. & N.J. FOUNDATION CONTRACT DWGS.
2. PROVIDE 2" RIGID INSULATION AT UNDERSIDE OF SLAB ABOVE
3. FOR CONC. PADS SEE H.V.A.C. AND PLUMBING CONTRACTORS & ENGINEERS APPROVED DWGS.
4. PROVIDE TROLLEY BEAMS, TROLLEYS & BEAM LIFTING RINGS AS REQUIRED. SEE SPECIFICATIONS. STRUCTURAL, MECHANICAL & ELECTRICAL CONTRACTORS APPROVED DRAWINGS FOR FINAL SIZE & LOCATION.
5. PROVIDE LOOSE LINTELS AS REQUIRED OVER ALL MASONRY OPENINGS IN MASONRY WALLS EXCEPT AS OTHERWISE SHOWN OR NOTED.

SOUTH CORE
AT ELEV. (±0'-0") 285'-6"

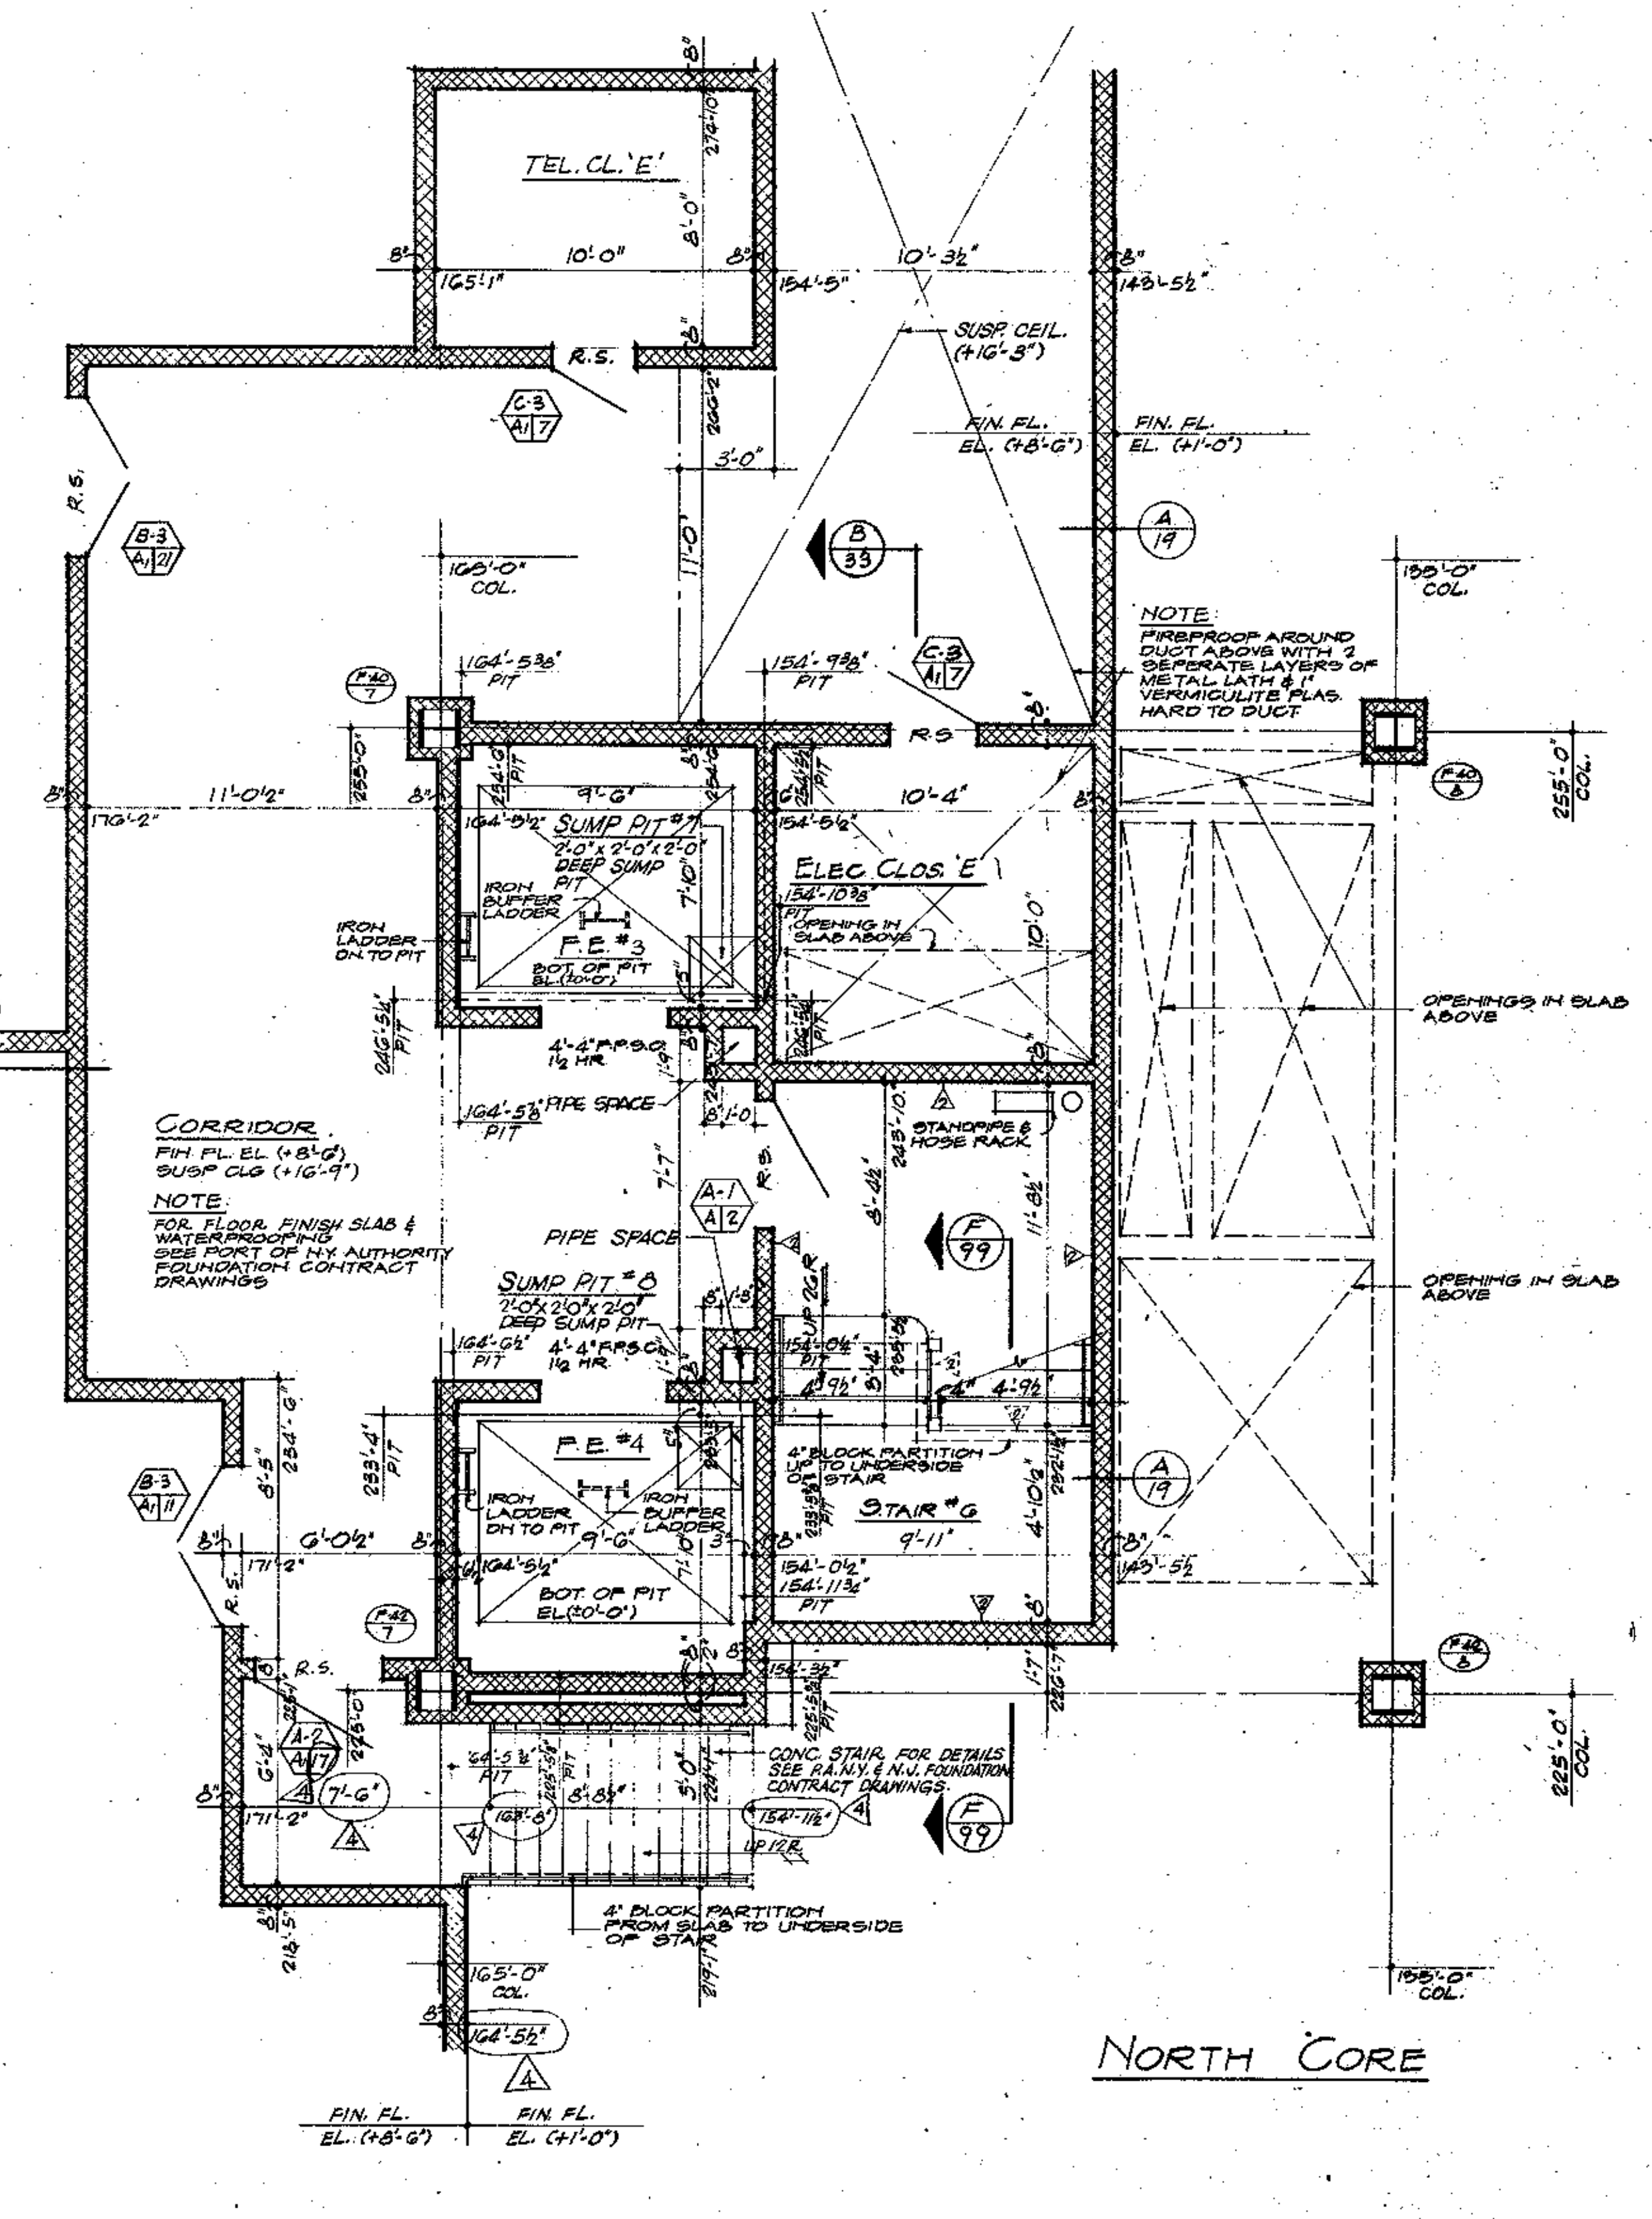

NORTH CORE

ELECTRIC SUB-STATION
FIN. FL. EL. (+1'-0")

NOTE:
1. FOR FLOOR FINISH SLAB AND WATERPROOFING SEE PORT OF N.Y. AUTHORITY FOUNDATION CONTRACT DRAWINGS.
2. FIREPROOF AROUND ALL DUCTS AND OPENINGS IN SLAB ABOVE WITH 2 SEPARATE LAYERS OF METAL LATH & 1" VERMICULITE PLASTER

RECEIVED
OCT 23 1975
SKILLING-HELLE
CHRISTIANSEN-ROBERTSON
230 PARK AVE. N.Y.C.

CONTRACT BID DRAWING date 11-21-73

1/8"=1'-0" 0' 4' 8' 16' 24'

NO.	DATE	BUL. NO.	BY	NO.	DATE	BUL. NO.	BY
				5		F-21	L.J.
				4	10-17-75	F-13	L.J.
				3	4-29-75	F-1	L.J.
				2	7-19-74	REV#1	J.H.
				1	12-19-73	ADD#1	[illegible]
REVISIONS				REVISIONS			

APPROVED
CHIEF, PLANNING DIVISION
DATE

THE WORLD TRADE CENTER

THE PORT AUTHORITY OF NEW YORK AND NEW JERSEY

MINORU YAMASAKI & ASSOCIATES
MINORU YAMASAKI, ARCHITECT

EMERY ROTH & SONS
RICHARD ROTH, ARCHITECT

SKILLING, HELLE, CHRISTIANSEN, ROBERTSON
STRUCTURAL ENGINEERS

THE PORT AUTHORITY OF NEW YORK AND NEW JERSEY
MECHANICAL, ELECTRICAL, PAVING, UTILITIES, FOUNDATIONS

TITLE: SOUTHEAST PLAZA BLDG. 285'-6" LEVEL CORE PLANS MECH. EQUIP. ROOM

DRAWN		CHECKED	
SCALE	1/4"=1'-0"	DATE	11-15-73
PROJECT NUMBER		SHEET	OF
DRAWING NUMBER	A-F-49		