
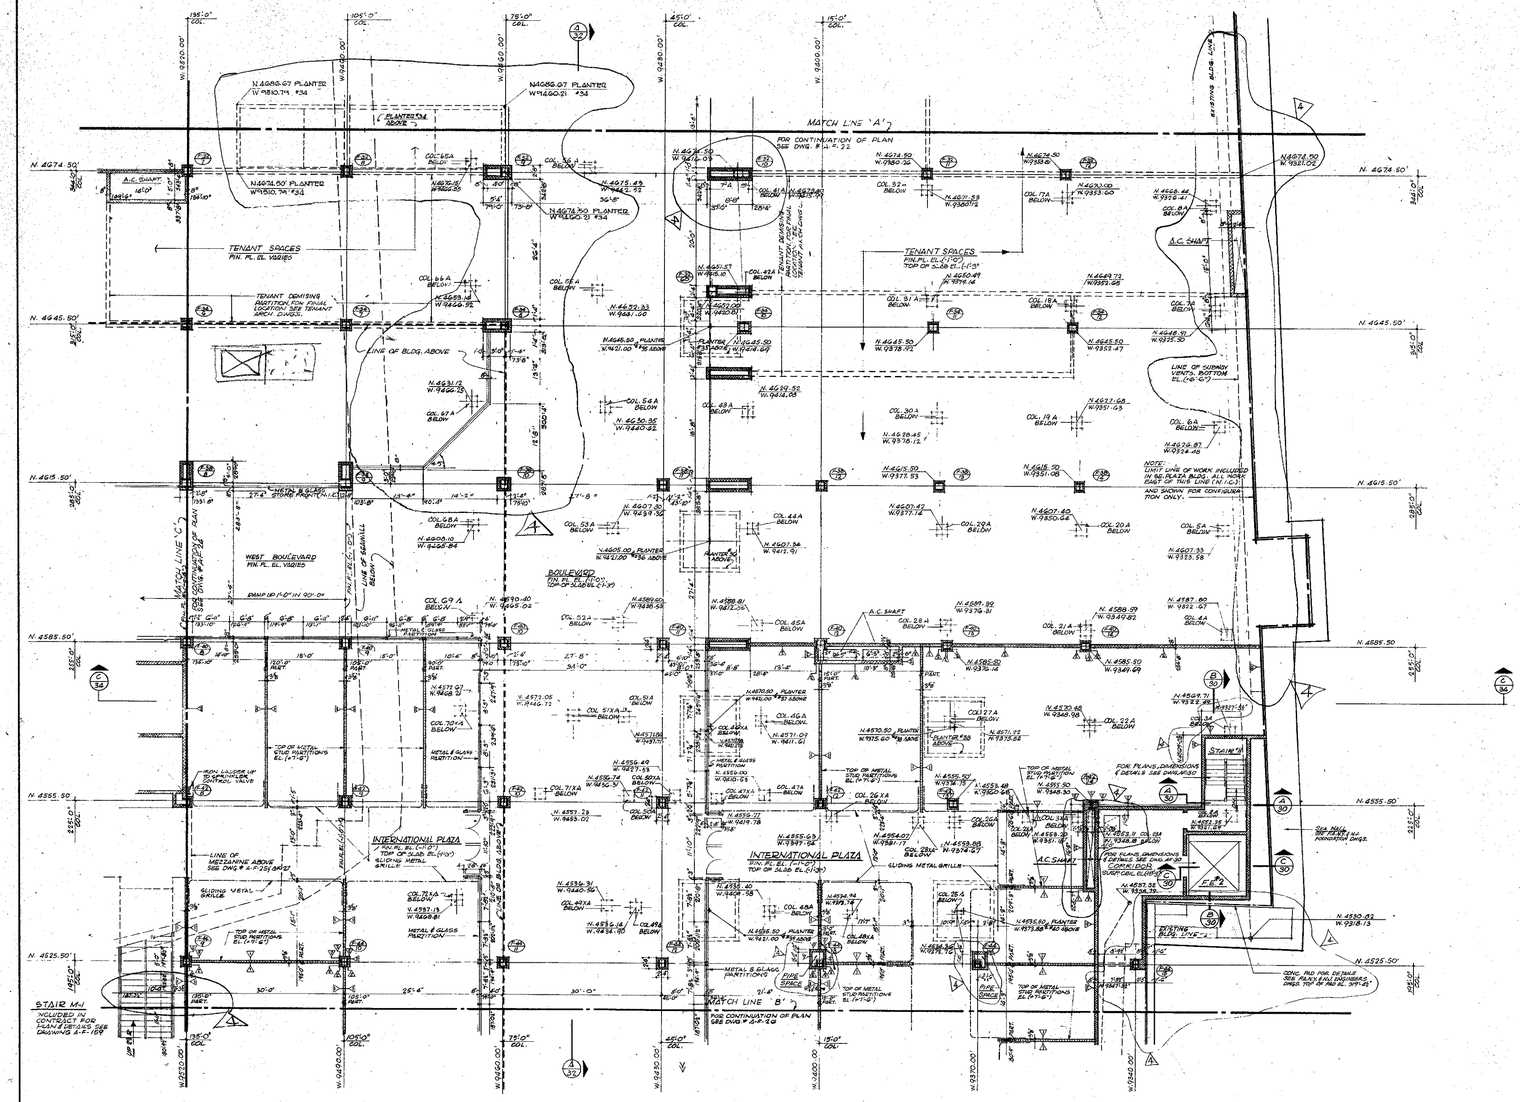


NORTH

NOTES:

1. FOR GENERAL NOTES, KEY TO MATERIALS, ABBREVIATIONS, FINISH SCHEDULE & SCHEDULE OF DRAWINGS, SEE DRAWING A-P-1 TO A-P-5.
2. FOR CONCRETE & SOILS CODE PLAN SEE DRAWING A-P-97.
3. ALL ELEVATIONS GIVEN THUS (5'-0") ARE TAKEN IN RELATION TO FINISH FLOOR WHICH IS ELEVATION 310'-0".
4. FOR ALL MECHANICAL AND ELECTRICAL LAYOUTS, SEE RESPECTIVE ENGINEERS' DRAWINGS.
5. FOR TYPICAL DOOR DETAILS SEE DRAWING "A-P-100".
6. FINISH FLOOR ELEVATION AND TOP OF SLAB ELEVATION ARE (5'-0") UNLESS OTHERWISE SHOWN OR NOTED.
7. CANTS ARE REQUIRED ON ALL BEAM PROJECTIONS OVER 8" ACTUAL DIMENSION IN ELEVATION (SHEETS AND SHALL BE MINIMUM 22" FROM HORIZONTAL. SEE TYPICAL DETAILS ON DRAWING "A-P-115".
8. FIREPROOF CONSTRUCTION TENANCIES WITH 2 SEPARATE LAYERS OF METAL LATH & VERMICULITE PLASTER HANGER DUCTS. FOR EXTENT OF PARTITIONING, SEE MECHANICAL DRAWINGS.
9. EXITS AND SUB-DIVISION OF TENANT SPACE TO BE DETERMINED FROM TENANT ARCHITECTS' DRAWINGS.
10. PROVIDE IRON LADDER TO SPRINKLER CONTROL VALVES, SEE SPRINKLER DRAWINGS FOR VALVE LOCATIONS.
11. PROVIDE LOOSE LINTELS OVER ALL OPENINGS IN MASONRY WALLS, SEE MECHANICAL DRAWINGS FOR LOCATIONS.

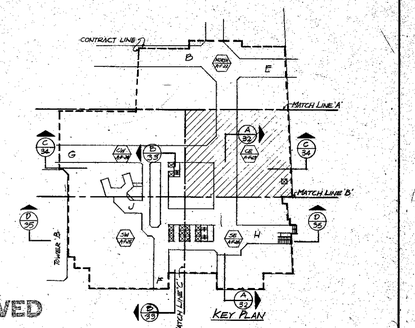

RECEIVED
OCT 23 1975

CONTRACT STD DRAWING date 8-21-75

NO.	DATE	REVISIONS	BY
3	9-15-75	F-23	J.K.
2	10-17-75	F-19	J.J.
1	12-12-74	22½"2	C.A.
	7-19-74	REV'I	L.L.
	12-19-73	ADD'I	MS

NO.	DATE	REVISIONS	BY

APPROVED
CHIEF, PLANNING DIVISION
DATE

SKILLING-HELLE CHRISTIANSEN-ROBERTSON
230 PARK AVE. N.Y.C.

1/8"=1'-0" 0 4' 8' 16' 24'

THE WORLD TRADE CENTER

THE PORT AUTHORITY OF NEW YORK AND NEW JERSEY

MINORU YAMASAKI & ASSOCIATES
MINORU YAMASAKI, ARCHITECT

SKILLING, HELLE, CHRISTIANSEN, ROBERTSON
STRUCTURAL ENGINEERS

EMERY ROTH & SONS
RICHARD ROTH, ARCHITECT

THE PORT AUTHORITY OF NEW YORK AND NEW JERSEY
MECHANICAL, ELECTRICAL, PAVING, UTILITIES, FOUNDATIONS

TITLE: SOUTHEAST PLAZA BLDG.
1ST. FL. 310'-0" LEVEL
CENTER EAST

DRAWN	CHECKED
SCALE 1/8"=1'-0"	DATE 11-15-73
PROJECT NUMBER	SHEET OF
DRAWING NUMBER	A-P-23