
NORTH

NOTES

1. - FOR GENERAL NOTES, KEY TO MATERIALS, ABBREVIATIONS, FINISH SCHEDULE DOOR SCHEDULE & SCHEDULE OF DRAWINGS, SEE DWGS. A-P-1 TO A-P-5.
2. - FOR COMPLETE 40' SCALE CORE PLAN SEE DWG. A-P-27
3. - ALL ELEVATIONS WHEN THUS (10'0") ARE TAKEN IN RELATION TO FINISH FLOOR ELEVATION 100'0" UNLESS NOTED.
4. - FOR ALL MECHANICAL AND ELECTRICAL LAYOUTS, SEE RESPECTIVE ENGINEERS DRAWINGS.
5. - FOR TYPICAL STAIRS DETAILS SEE DWG P-A-P-100
6. - FINISH FLOOR ELEVATION AND TOP OF SLAB ELEVATION ARE (10'0") UNLESS OTHERWISE SHOWN OR NOTED.
7. - CANTS ARE REQUIRED ON ALL BEAM PROJECTIONS OVER 4" ACTUAL DIMENSION AT 45° FROM HORIZONTAL - MINIMUM 2" FROM HORIZONTAL - SEE TYPICAL DETAILS ON DWG. P-A-P-100
8. - EXITS AND SUB-DIVISION OF TENANT SPACE TO BE DETERMINED FROM TENANT ARCHITECTS DRAWINGS.
9. - FIREPROOF DUCTS BETWEEN TENANCIES WITH 2 SEPERATE LAYERS OF 5/8" TYPE 'X' GYPSUM BOARD ON EACH SIDE OF DUCTS. FOR EXTENT OF FIREPROOFING SEE MECHANICAL DRAWINGS.
10. - PROVIDE IRON LADDERS TO SPRINKLER CONTROL VALVES. SEE SPRINKLER DRAWINGS FOR VALVE LOCATIONS.
11. - PROVIDE LOOSE LINTELS OVER ALL OPENINGS IN MASONRY WALLS SEE MECHANICAL DRAWINGS FOR LOCATION.

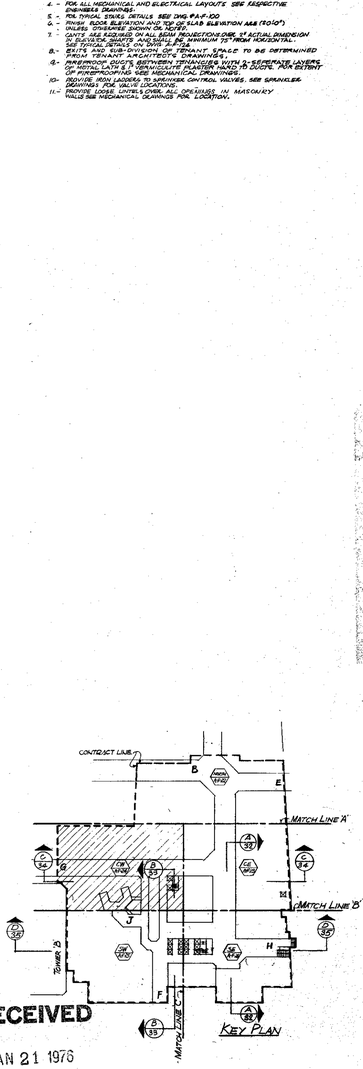

RECEIVED
JAN 21 1976

SKILLING - HELLE
CHRISTIANSEN - ROBERTSON
230 PARK AVE. N.Y.C.

1/8"=1'-0" 0 4' 8' 16' 24'

CONTRACT BID DRAWING date 11-21-75

NO.	DATE	SUB. NO.	BY
		F-3G	L.J.
			L.J.
		F-2B	L.J.
5	11-12-75	F-2C	L.J.
4	10-17-75	F-1B	L.J.
3	12-18-74	REV #2	C.G.
2	7-17-74	REV #1	L.J.
1	4-19-74	ADD'L	G.

REVISIONS

APPROVED

CHIEF, PLANNING DIVISION
DATE

THE WORLD TRADE CENTER

THE PORT AUTHORITY OF NEW YORK AND NEW JERSEY

MINORU YAMASAKI & ASSOCIATES
MINORU YAMASAKI, ARCHITECT

EMERY ROTH & SONS
RICHARD ROTH, ARCHITECT

SKILLING, HELLE, CHRISTIANSEN, ROBERTSON
STRUCTURAL ENGINEERS

THE PORT AUTHORITY OF NEW YORK AND NEW JERSEY
MECHANICAL, ELECTRICAL, PAVING, UTILITIES, FOUNDATIONS

TITLE: SOUTHEAST PLAZA BUILDING
1ST. FLOOR 310'0" LEVEL
CENTER WEST

DRAWN		CHECKED	
SCALE	1/8"=1'-0"	DATE	11-25-75
PROJECT NUMBER		SHEET	OF
DRAWING NUMBER	A-F-26		