

NORTH

NOTES:
1. FOR GENERAL NOTES, KEY TO MATERIALS, FINISH SCHEDULE, DOOR SCHEDULE & SCHEDULE OF DRAWINGS SEE DRAWING A-P1 THRU P5.
2. FOR COMPLETE 1/8" SCALE FLOOR PLANS SEE DRAWINGS A-P-1270 TO A-P-1276.
3. ALL ELEVATIONS GIVEN THUS (20'-0") ARE TAKEN IN RELATION TO FINISH FLOOR, WHICH IS ELEVATION 100'-0".
4. FOR ALL MECHANICAL AND ELECTRICAL LAYOUTS SEE ELECTRICAL & MECHANICAL ENGINEER'S DRAWINGS.
5. FOR TYPICAL STAIR DETAILS AND SECTIONS SEE DWGS. A-P-1278 TO A-P-1280.
6. FINISH FLOOR ELEVATION & TOP OF SLAB ELEVATION ARE (SHOWN) UNLESS OTHERWISE NOTED OR NOTED.
7. CEILING ARE REQUIRED ON ALL RAMP ENCLOSURE OVER 5" ABOVE DIMENSIONS IN ELEVATOR, SHAFTS AND SHALL BE MINIMUM 1ST RATED HORIZONTAL WEB TYPICAL DETAILS ON DWGS A-P-1284.
8. EXITS AND SUB-DIVISION OF TENANT SPACE TO BE DETERMINED FROM TENANT ARCHITECTS DRAWINGS.
9. FOR PARTITION, BRACING & CEILING FIRESTOPPING CONSTRUCTION DETAILS SEE DRAWING A-P-1284.
10. PROVIDE LINTEL LINTELS OVER ALL OPENING IN MASONRY WALLS UNLESS OTHERWISE SHOWN OR NOTED (SEE MECH. DWGS.)
11. FIRESTOPPING SHOWN BETWEEN TENANCIES, WITH 2 SEPARATE LAYERS OF GYPSUM BOARD, EXTENDING FROM FLOOR TO DECK. FOR EXTENT OF FIRESTOPPING, SEE MECHANICAL DWGS.

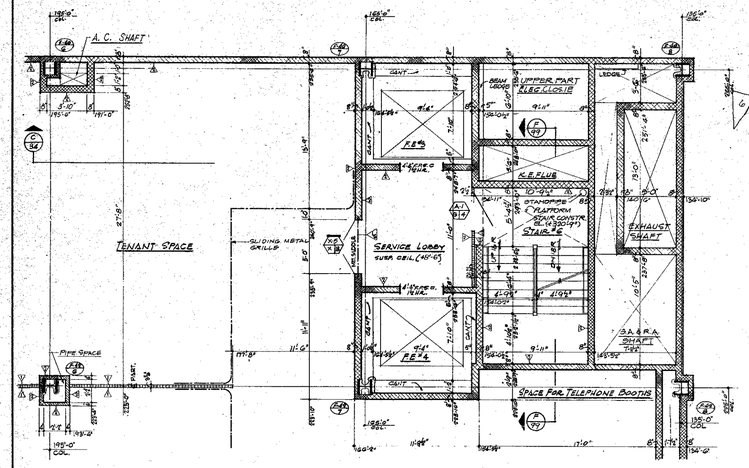

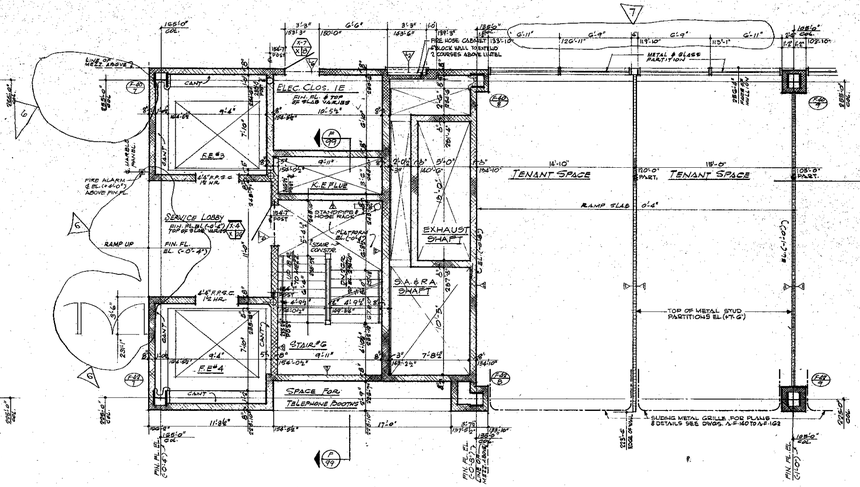

MEZZANINE CORE PLAN

FIN. FL. EL. - (320'-9") (+10'-9")
TOP OF SLAB EL. (320'-9")

1ST FLOOR NORTH CORE


ELEV. (309'-8") (-0'-4")
FIN. FL. EL. VARIES

LOBBY

FIN. FL. EL. VARIES
TOP OF SLAB EL. VARIES

NOTE
FOR ELEVATIONS, DETAILS & FURNITURE IN THIS AREA SEE DRAWINGS A-P-141

SOUTH CORE

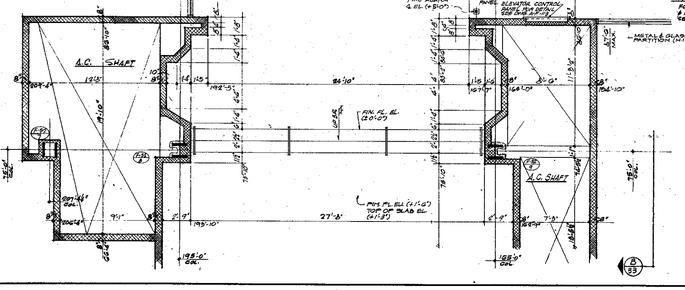

RECEIVED
NOV 6 1975
SKILLING - HELLE
CHRISTIANSEN - ROBERTSON
230 PARK AVE. N.Y.C.

CONTRACT BID DRAWING: date 11-21-73

NO.	DATE	REVISIONS	BY
		F	L.J.
		F-115	L.J.
1	9-12-75	F-22	J.K.
2	10-17-75	F-13	J.K.
3	12-16-74	#2&1/F2	C.G.
4	7-17-74	ADD'N 1	L.H.
5	12-19-73	ADD'N 1	L.H.

APPROVED
CHIEF, PLANNING DIVISION
DATE

THE WORLD TRADE CENTER

THE PORT AUTHORITY OF NEW YORK AND NEW JERSEY

MINORU YAMASAKI & ASSOCIATES
MINORU YAMASAKI, ARCHITECT

SKILLING, HELLE, CHRISTIANSEN, ROBERTSON
STRUCTURAL ENGINEERS

EMERY ROTH & SONS
RICHARD ROTH, ARCHITECT

THE PORT AUTHORITY OF NEW YORK AND NEW JERSEY
MECHANICAL, ELECTRICAL, PAVING, UTILITIES, FOUNDATIONS

TITLE: SOUTHEAST PLAZA BUILDING
1ST FLOOR & MEZZ. CORES
CONCOURSE LEVEL - 8'0" ELEV.

DRAWN		CHECKED	
SCALE	1/8"=1'-0"	DATE	11-15-73
PROJECT NUMBER		SHEET	OF
DRAWING NUMBER	A-F-27		