
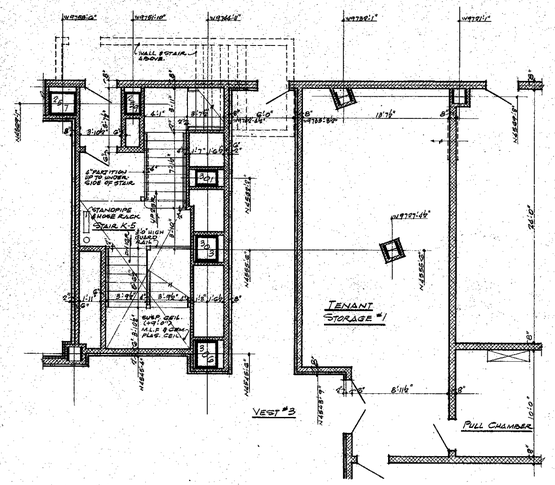



PART PLAN OF EXISTING CONDITION AT EL 294'-0"

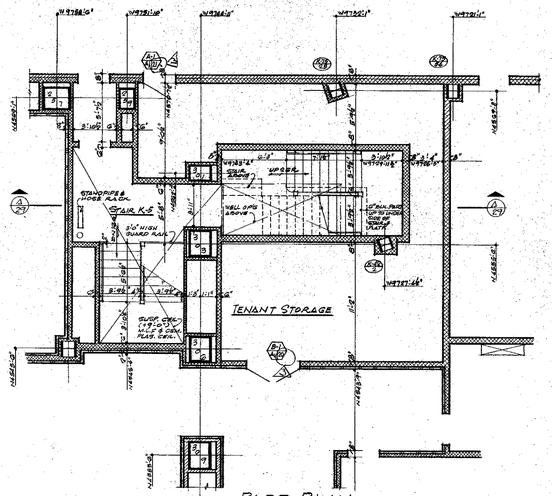


PART PLAN AT EL 294'-0"

NORTH


NOTES:
1- FOR GENERAL NOTES, KEY TO MATERIALS, RISER SCHEDULE & FOLDOUT OF DRAWINGS SEE DRAWINGS A-P-1 TO A-P-5
2- FOR COMPLETE 8" WALLS PLANS, PLAN SEE DWG A-P-02.
3- FOR ALL MECHANICAL AND ELECTRICAL LAYOUTS SEE RESPECTIVE ENGINEERS' DRAWINGS.
4- FINISH FLOOR, ELEVATION AND TOP OF SLAB ELEVATION ARE (-3"-0") UNLESS OTHERWISE SHOWN OR NOTED
5- PROVIDE LOOSE LINTELS OVER ALL OPENINGS IN MASONRY WALLS UNLESS OTHERWISE SHOWN OR NOTED. SEE MECH. DWGS.
6- ALL ELEVATIONS GIVEN THUS(+0'-0") ARE TAKEN IN RELATION TO FINISH FLOOR WHICH IS EL(310'-0")
7- FOR PARTITIONS, BEAMS & COLUMN FIREPROOFING CONSTRUCTION DETAILS SEE DRAWING A-P-02

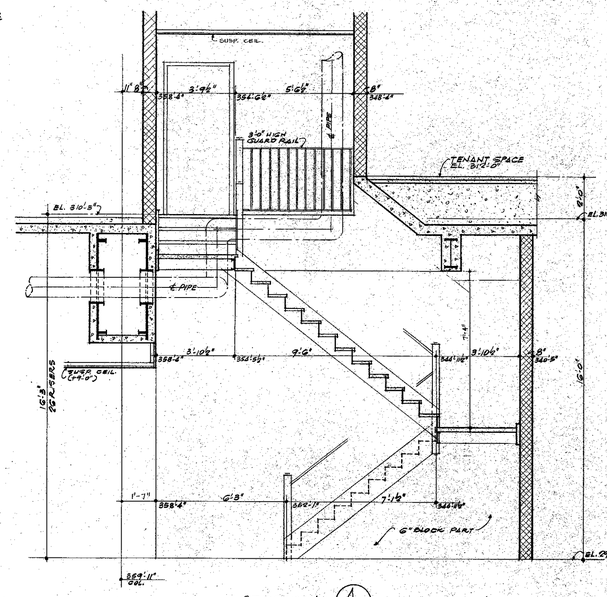

SECTION (A/29)
SCALE 1/4"=1'-0"

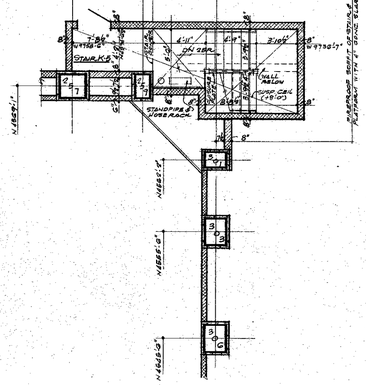

PART PLAN OF EXISTING CONDITION AT EL 310'-0"

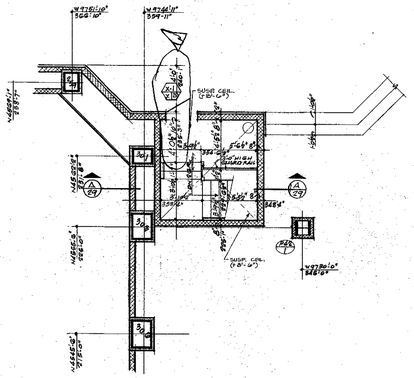

PART PLAN AT EL. 310'-0"

RECEIVED
OCT 23 1975
SKILLING-HELLE CHRISTIANSEN-ROBERTSON
230 PARK AVE. N.Y.C.

CONTRACT BID DRAWING date 11-21-73

1/4"=1'-0" 0 1' 2' 3' 4' 8' 12'

NO.	DATE	SUB. NO.	BY
REVISIONS			
A	10-17-75	17-15	J.K.
B	7-19-76	400"1	H.K.
C	12-19-78	400"1	J.W.L.
REVISIONS			

APPROVED
CHIEF, PLANNING DIVISION
DATE

THE WORLD TRADE CENTER
THE PORT AUTHORITY OF NEW YORK AND NEW JERSEY

MINORU YAMASAKI & ASSOCIATES
MINORU YAMASAKI, ARCHITECT

SKILLING HELLE CHRISTIANSEN ROBERTSON
STRUCTURAL ENGINEERS

EMERY ROTH & SONS
RICHARD ROTH, ARCHITECT

THE PORT AUTHORITY OF NEW YORK AND NEW JERSEY
MECHANICAL, ELECTRICAL, PAVING, UTILITIES, FOUNDATIONS

TITLE: SOUTHEAST PLAZA BLDG. PLANS & DETAILS OF STAIR K-5

DRAWN		CHECKED	
SCALE	1/4"=1'-0"	DATE	11-15-78
PROJECT NUMBER		SHEET	OF
DRAWING NUMBER	A-F-29		