

NOTES:
1. FOR GENERAL NOTES, KEY TO MATERIALS & ABBREVIATIONS, SEE DRAWING NOS AF-1 TO AF-5
2. FOR ALL MECHANICAL & ELECTRICAL LAYOUTS SEE RESPECTIVE ENGINEERS' DRAWINGS.
3. FOR GENERAL EXCAVATION ELEVATIONS SEE THE PORT AUTHORITY OF N.Y. & N.J. FOUNDATION CONTRACT DRAWINGS.

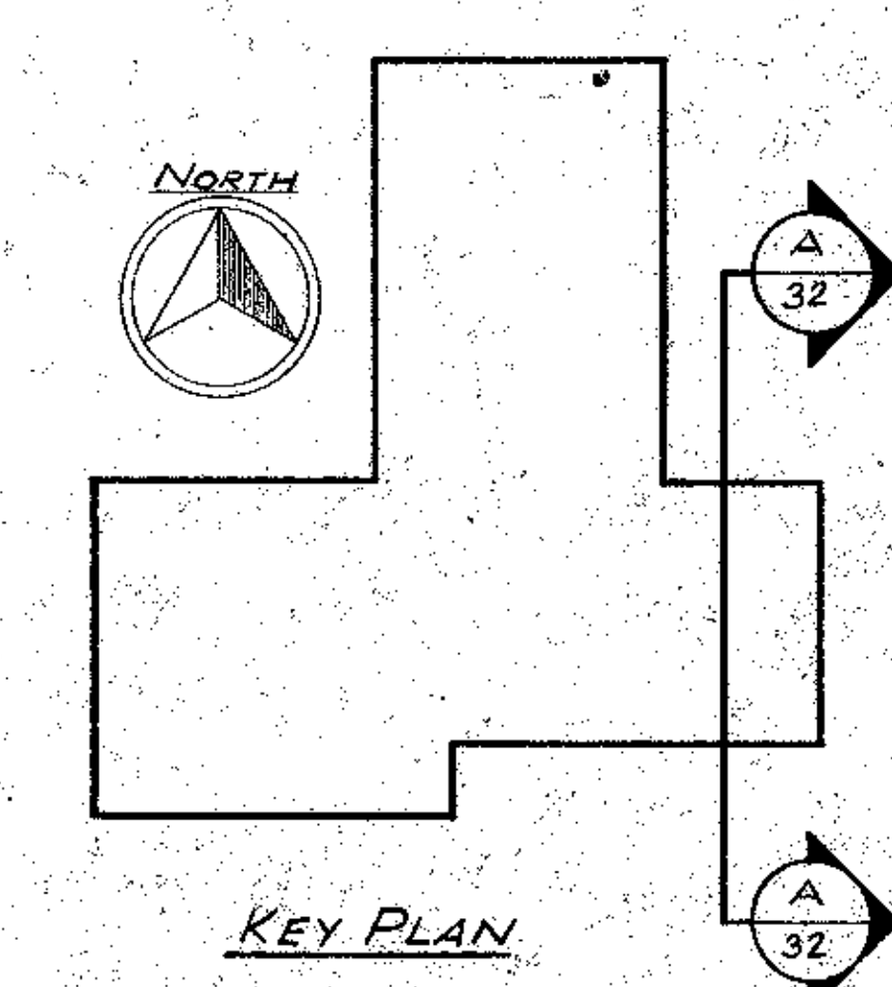

KEY PLAN

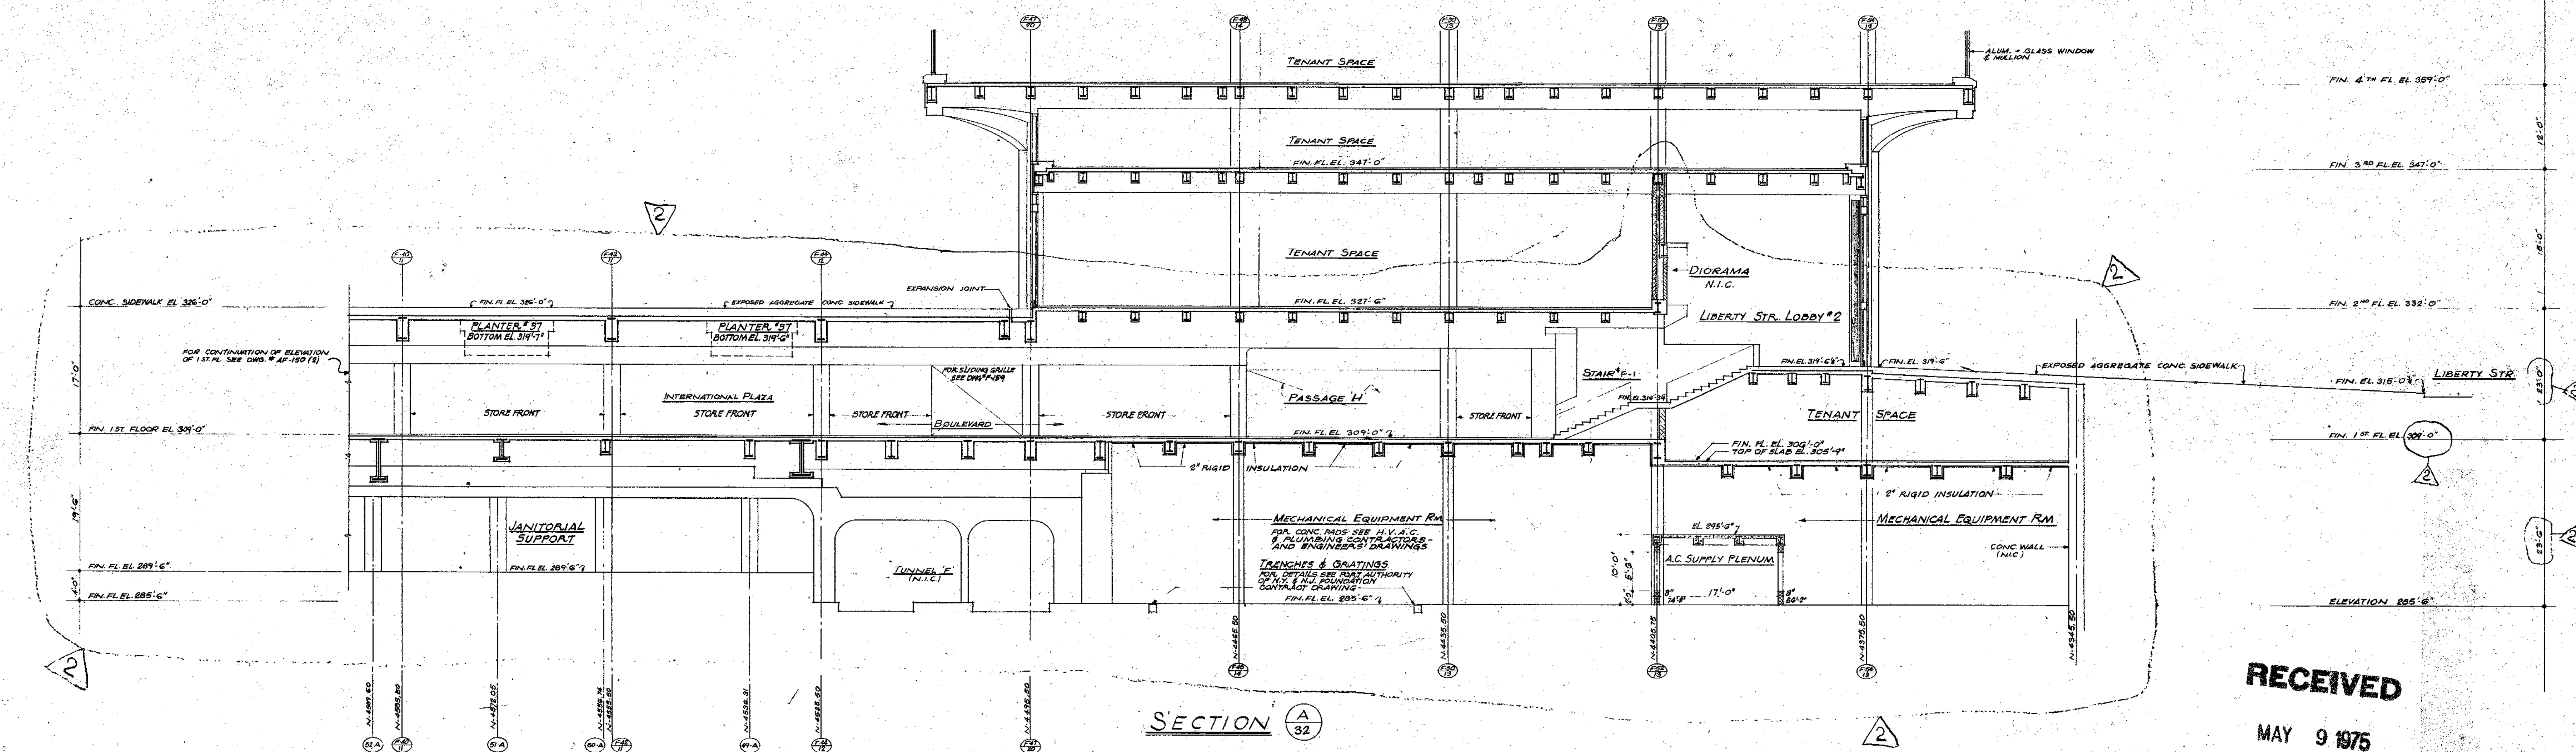

SECTION A/32

RECEIVED
MAY 9 1975
SKILLING - HELLE
CHRISTIANSEN - ROBERTSON
230 PARK AVE. N.Y.C.

1/8"=1'-0" 0 4' 8' 16' 24'

CONTRACT BID DRAWING date 11-21-73

NO.	DATE	BUL. NO.	BY
2	4-29-75	F-1	H.K.
1	7-19-74	REV 1	I.H.

REVISIONS

APPROVED

CHIEF, PLANNING DIVISION

DATE

THE WORLD TRADE CENTER

THE PORT AUTHORITY OF NEW YORK AND NEW JERSEY

MINORU YAMASAKI & ASSOCIATES
MINORU YAMASAKI, ARCHITECT

EMERY ROTH & SONS
RICHARD ROTH, ARCHITECT

SKILLING, HELLE, CHRISTIANSEN, ROBERTSON
STRUCTURAL ENGINEERS

THE PORT AUTHORITY OF NEW YORK AND NEW JERSEY
MECHANICAL, ELECTRICAL, PAVING, UTILITIES, FOUNDATIONS

TITLE: SOUTHEAST PLAZA BUILDING
SECTION 'A-A'

DRAWN		CHECKED	
SCALE	1/8"=1'-0"	DATE	11-15-73
PROJECT NUMBER		SHEET	OF
DRAWING NUMBER	A·F·32		