
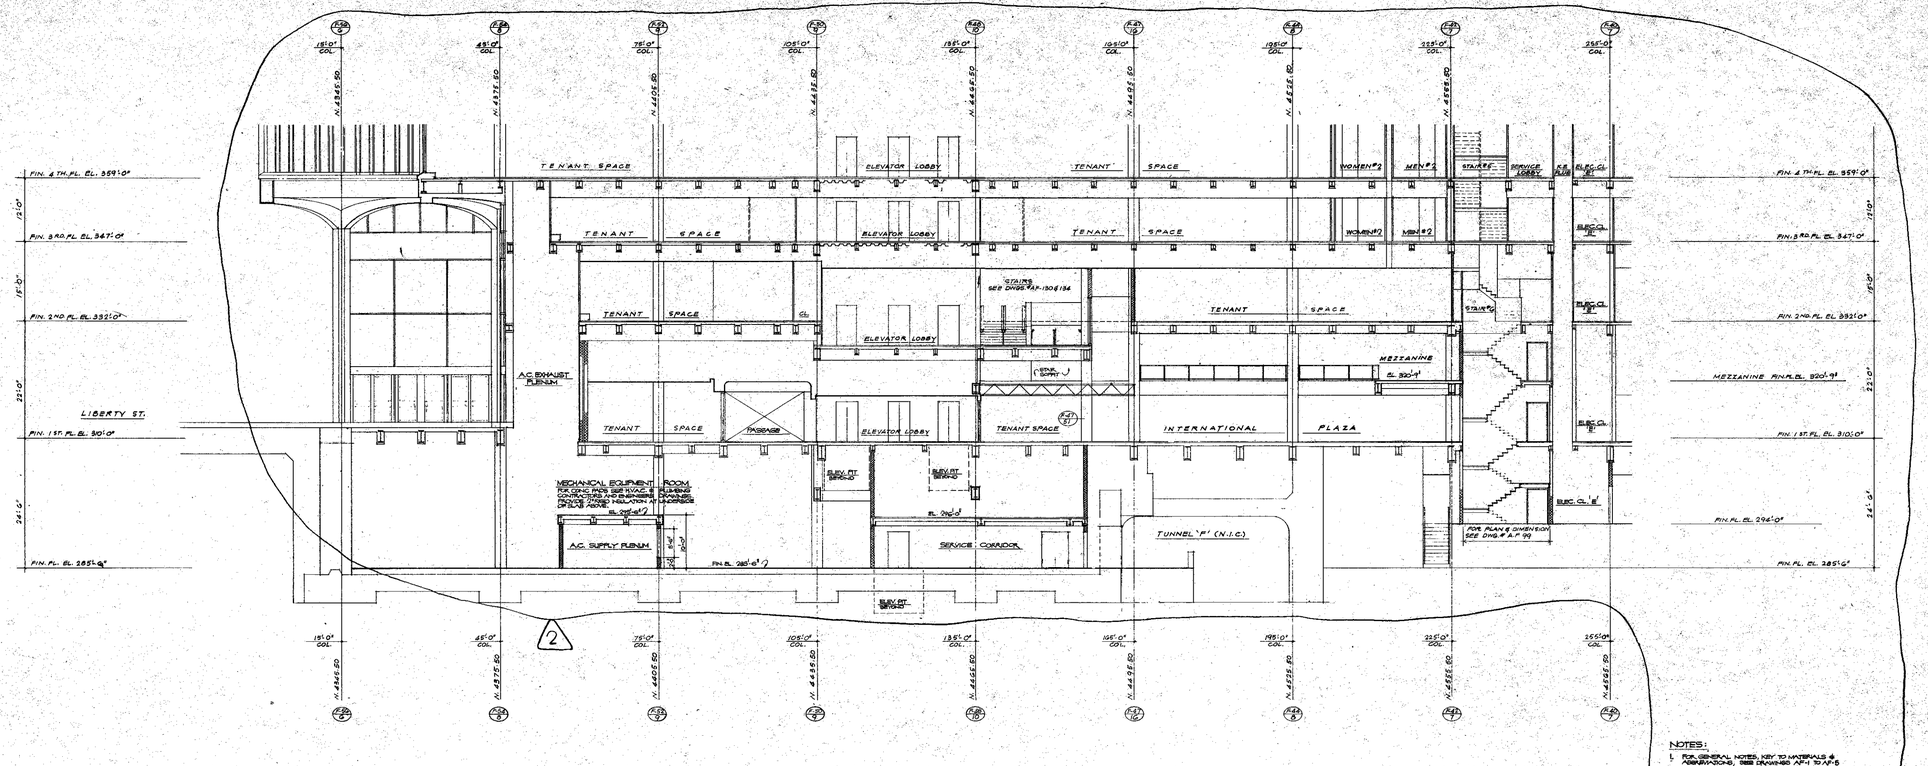


SECTION B/33

NOTES:

1. FOR GENERAL NOTES, KEY TO MATERIALS & ABBREVIATIONS, SEE DRAWING A.F.-1 TO A.F.-5
2. FOR ALL MECHANICAL & ELECTRICAL LAYOUTS, SEE RESPECTIVE ENGINEERING DRAWINGS
3. FOR GENERAL EXCAVATION ELEVATIONS, SEE THE PORT AUTHORITY OF N.Y. & N.J. FOUNDATION CONTRACT DRAWINGS.

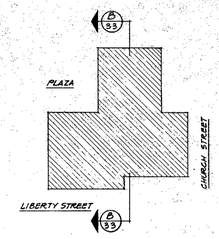

KEY PLAN

RECEIVED
MAY 9 1975
SKILLING-HELLE CHRISTIANSEN-ROBERTSON
230 PARK AVE. N.Y.C.

CONTRACT BID DRAWING date 11-21-73

NO.	DATE	SUB. NO.	BY
		REVISIONS	
1	4-29-75	P-1	LK
2	7-17-74	REV 1	LH

APPROVED
CHIEF, PLANNING DIVISION
DATE

THE WORLD TRADE CENTER

THE PORT AUTHORITY OF NEW YORK AND NEW JERSEY

MINORU YAMASAKI & ASSOCIATES
MINORU YAMASAKI, ARCHITECT

SKILLING, HELLE, CHRISTIANSEN, ROBERTSON
STRUCTURAL ENGINEERS

EMERY ROTH & SONS
RICHARD ROTH, ARCHITECT

THE PORT AUTHORITY OF NEW YORK AND NEW JERSEY
MECHANICAL, ELECTRICAL, PAVING, UTILITIES, FOUNDATIONS

1/8"=1'-0" 0 4' 8' 16' 24'

TITLE: SOUTHEAST PLAZA BLDG. SECTION B-B

DRAWN		CHECKED	
SCALE	1/8"=1'-0"	DATE	11-15-73
PROJECT NUMBER		SHEET	OF
DRAWING NUMBER	A-F-33.		