
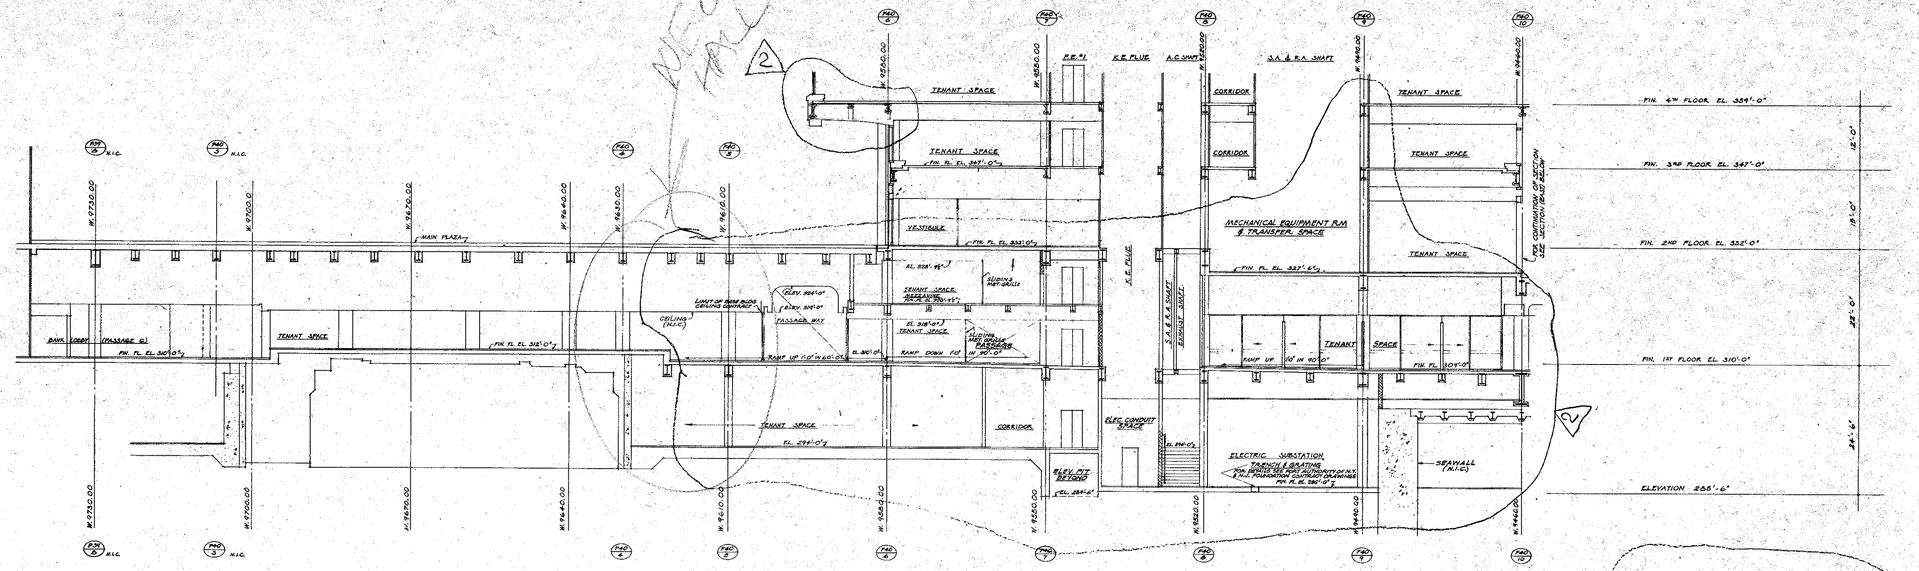


SECTION C/34 WEST

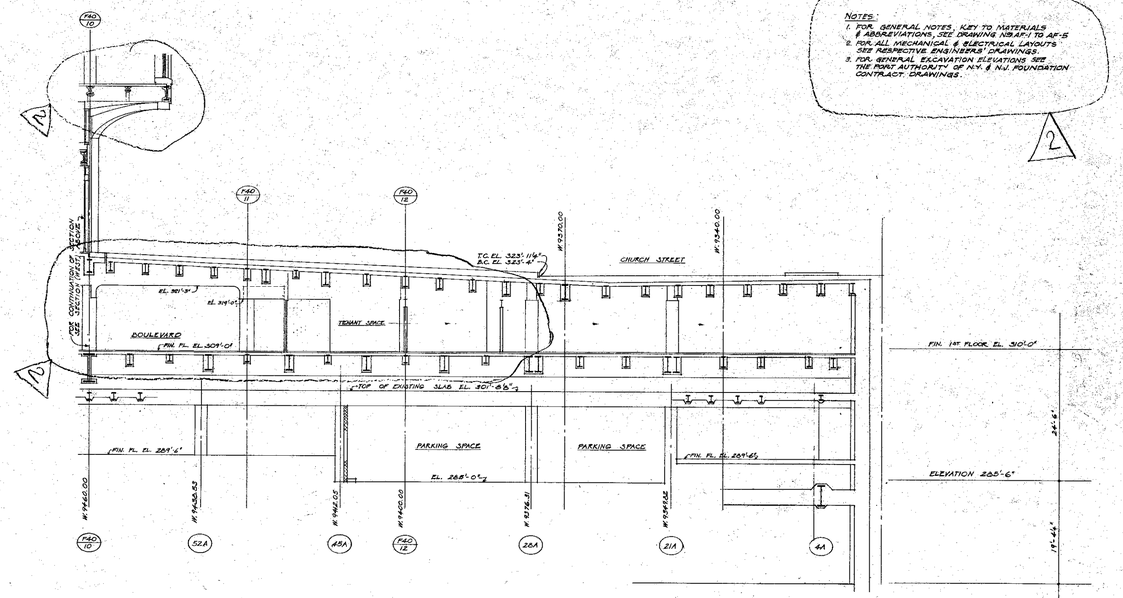

SECTION C/34 EAST

NOTES:
1. FOR GENERAL NOTES, KEY TO MATERIALS & ABBREVIATIONS, SEE DRAWING NO. A-F-1 TO A-F-5
2. FOR ALL MECHANICAL & ELECTRICAL LAYOUTS SEE RESPECTIVE ENGINEERS' DRAWINGS.
3. FOR GENERAL EXCAVATION ELEVATIONS SEE THE PORT AUTHORITY OF N.Y. & N.J. FOUNDATION CONTRACT DRAWINGS.

CONTRACT - BID DRAWING date 11-21-75

NO.	DATE	REVISIONS	BY
2	4-29-76	F-1	H.K.
1	7-19-76	REV-1	E.H.

RECEIVED
MAY 9 1975
SKILLING-HELLE CHRISTIANSEN-ROBERTSON
230 PARK AVE., N.Y.

APPROVED:
CHIEF, PLANNING DIVISION
DATE

THE WORLD TRADE CENTER
THE PORT AUTHORITY OF NEW YORK AND NEW JERSEY

MINORU YAMASAKI & ASSOCIATES
MINORU YAMASAKI, ARCHITECT

SKILLING, HELLE, CHRISTIANSEN, ROBERTSON
STRUCTURAL ENGINEERS

EMERY ROTH & SONS
RICHARD ROTH, ARCHITECT

THE PORT AUTHORITY OF NEW YORK AND NEW JERSEY
MECHANICAL, ELECTRICAL, PAVING, UTILITIES, FOUNDATIONS

1/8"-1'-0" 0 4' 8' 16' 24'

TITLE: SOUTHEAST PLAZA BUILDING
SECTION "EE"

DRAWN | CHECKED
SCALE 3/32"-1'-0" | DATE 11-15-75
PROJECT NUMBER | SHEET OF
DRAWING NUMBER A-F-34