

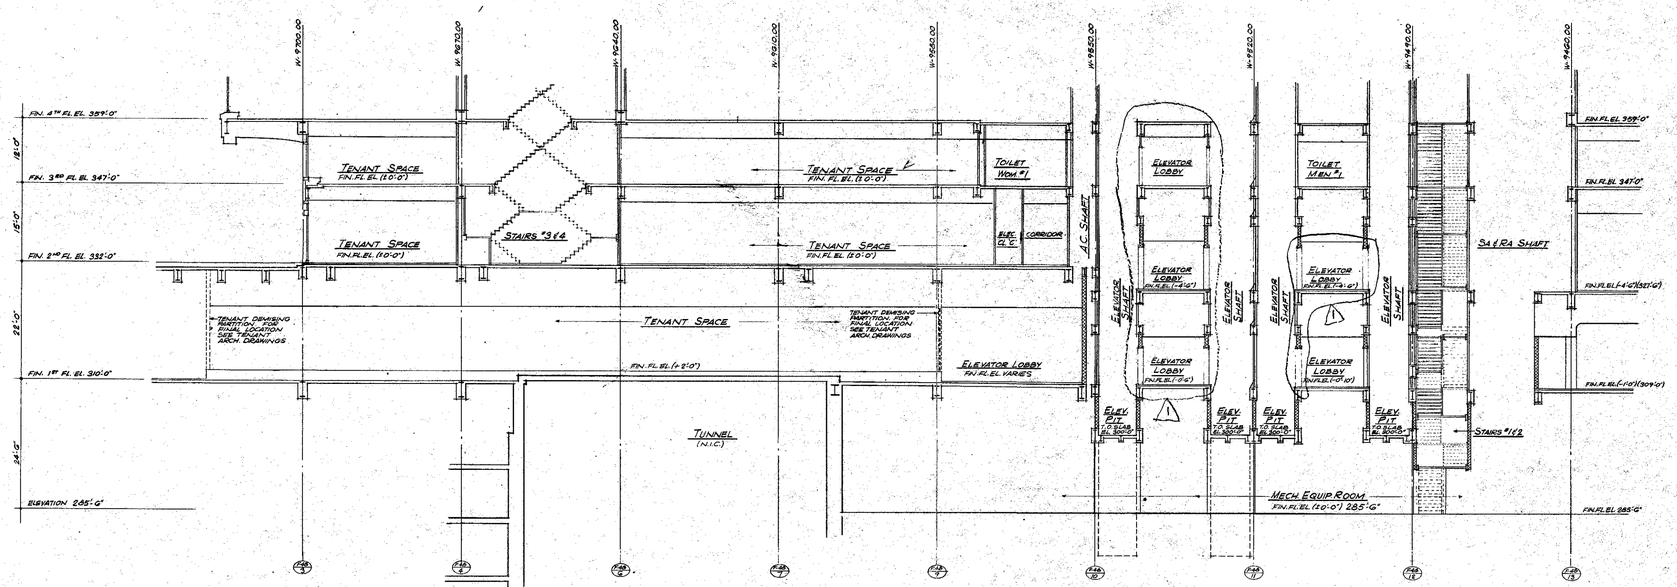


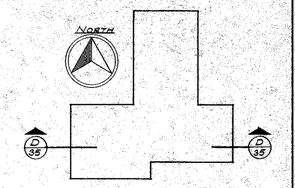

KEY PLAN

NOTES:
1. FOR GENERAL NOTES, KEY TO MATERIALS & ABBREVIATIONS, SEE DRAWINGS NO. A-F.1 TO A-F.5
2. FOR ALL MECHANICAL & ELECTRICAL LAYOUTS SEE RESPECTIVE ENGINEERS' DRAWINGS.
3. FOR GENERAL EXCAVATION ELEVATIONS SEE THE PORT AUTHORITY OF N.Y. & N.J. FOUNDATION CONTRACT DRAWINGS.

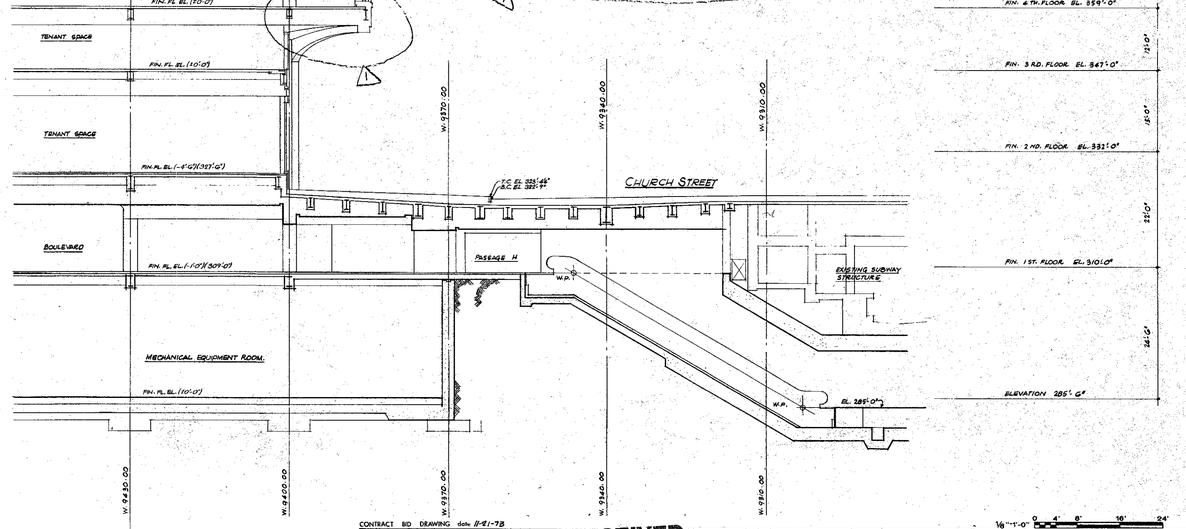

CONTRACT BID DRAWING date 11-21-75

NO.	DATE	SUB. NO.	BY

REVISIONS

NO.	DATE	SUB. NO.	BY
1	4-29-76	F-1	H.K.

REVISIONS

RECEIVED
MAY 9 1975
SKILLING-HELLE-CHRISTIANSEN-ROBERTSON
APPROVED 30 PARK AVE. N.Y.C.
PLANNING DIVISION
DATE

THE WORLD TRADE CENTER

THE PORT AUTHORITY OF NEW YORK AND NEW JERSEY

MINORU YAMASAKI & ASSOCIATES, MINORU YAMASAKI, ARCHITECT

SKILLING, HELLE, CHRISTIANSEN, ROBERTSON STRUCTURAL ENGINEERS

EMERY ROTH & SONS, RICHARD ROTH, ARCHITECT

THE PORT AUTHORITY OF NEW YORK AND NEW JERSEY MECHANICAL, ELECTRICAL, PAVING, UTILITIES, FOUNDATIONS

1/16"-1'-0" 0 4' 8' 16' 24'

TITLE: SOUTHEAST PLAZA BUILDING

SECTION DD

DRAWN		CHECKED	
SCALE	1/16"-1'-0"	DATE	11-15-73
PROJECT NUMBER		SHEET	OF
DRAWING NUMBER	A-F-35		