


SECTIONS THRU GLASS AND ALUMINUM PARTITION
SCALE: 3"=1'-0"

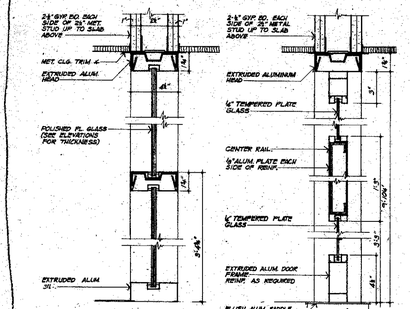


TYPICAL SECTION F 38
SCALE: 3"=1'-0"

SECTION AT DOOR G 38
SCALE: 3"=1'-0"

ELEVATION B 38
SCALE: 3/16"=1'-0"


ELEVATION A 38
SCALE: 3/16"=1'-0"

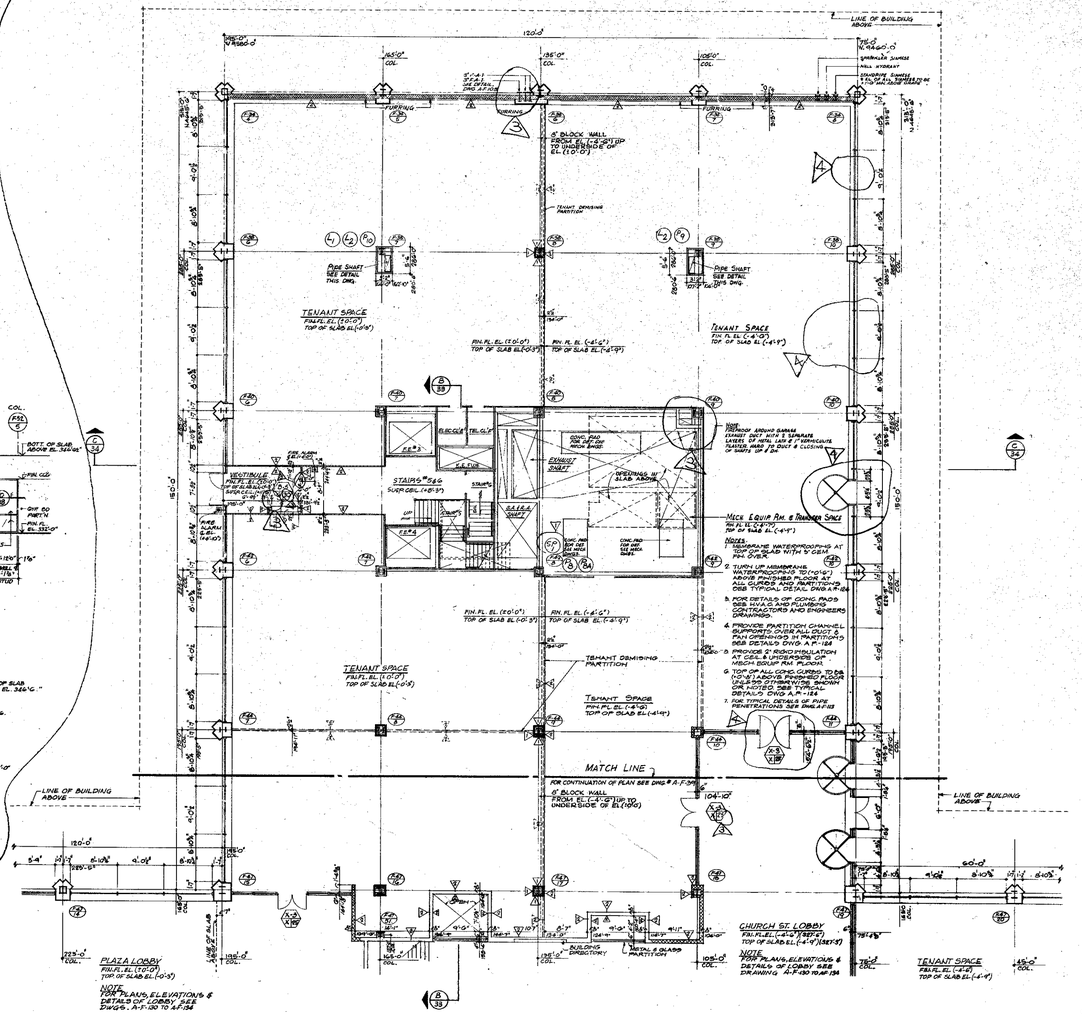


NORTH

NOTES

1. FOR GENERAL NOTES, KEY TO MATERIALS, FINISH SCHEDULE, DOOR SCHEDULE & SCHEDULE OF DRAWINGS, SEE DRAWING NO A-F-1 TO A-F-5.
2. FOR COMPLETE 40' SCALE CORE PLANS SEE DRAWING NO A-F-40
3. ALL ELEVATIONS GIVEN THUS (±0'-0") ARE GIVEN IN RELATION TO FIN-SH FLOOR WHICH IS EL. 339'0".
4. FOR ALL MECHANICAL AND ELECTRICAL LAYOUTS SEE RESPECTIVE ENGINEERS DRAWINGS.
5. FOR TYPICAL STAIR DETAILS AND SECTIONS SEE DRAWINGS NO A-F-98 TO A-F-100.
6. ALL TRENCH HEADERS TO BE FIREPROOFED AT UNDERSIDE OF SLAB FOR A WIDTH OF 6'-0" WITH A "SPRAY-ON" TYPE FIREPROOFING. SEE ARCHITECTURAL SPECIFICATION FOR TYPE AND ELECTRICAL ENGINEERS AND CONTRACTORS APPROVED SHOP DRAWINGS FOR LOCATION AND EXTENT OF TRENCH HEADERS OF FIREPROOFING.
7. FINISHED FLOOR ELEVATION AND TOP OF SLAB ELEVATION ARE (±0'-0") UNLESS OTHERWISE SHOWN OR NOTED.
8. CANTS ARE REQUIRED ON ALL BEAM PROJECTIONS OVER 2" ACTUAL DIMENSIONS IN ELEVATOR SHAFTS AND SHALL BE MINIMUM 15" FROM HORIZONTAL SEE TYPICAL DETAILS DRAWING NO A-F-124.
9. EXITS AND SUB-DIVISION OF TENANT SPACE TO BE DETERMINED FROM TENANT ARCHITECTS DRAWINGS.
10. FOR FIREPROOFING OF ALL FREE STANDING COLUMNS WITHIN PERIMETER WALL NOT SHOWN OR NOTED ON THIS PLAN OR ON CORE PLAN, PROVIDE "SPRAY-ON" FIREPROOFING AROUND COLUMNS AND FURR WITH METAL STUDS AND ⅝" GYPSUM WALLBOARD SEE TYPICAL DETAILS ON DWG. A-F-124.
11. EXTERIOR WALL DIMENSIONS ARE TO BE USED ONLY FOR NUMBER OF WINDOW SPACES FOR SIZE OF MULLIONS AND OVERALL DIMENSIONS SEE DETAIL DRAWINGS.

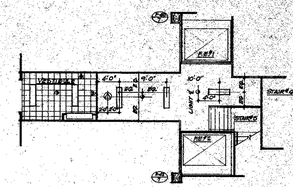


REFLECTED CEILING PLAN AT VESTIBULE & STAIR #5

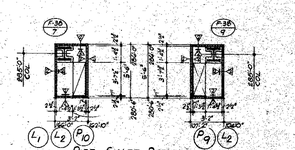

PIPE SHAFT DETAILS
SCALE ¼" = 1'-0"

NOTE: SLAB OVER PIPE SHAFTS AFTER PIPES ARE IN PLACE

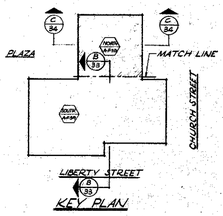

KEY PLAN

RECEIVED
MAY 7 1976
SKILLING-HELLE CHRISTIANSEN-ROBERTSON
230 PARK AVE. N.Y.C.

CONTRACT "B" DRAWING date 11-21-73

NO.	DATE	SUBJ. NO.	BY
5	5-5-76	E-47	J.C.
4	10-17-75	F-15	J.A.
3	7-17-75	REV #1	J.H.
2	12-19-73	ADD #1	J.G.

REVISIONS

APPROVED
CHIEF, PLANNING DIVISION
DATE

THE WORLD TRADE CENTER

THE PORT AUTHORITY OF NEW YORK AND NEW JERSEY

MINORU YAMASAKI & ASSOCIATES
MINORU YAMASAKI, ARCHITECT

EMERY ROTH & SONS
RICHARD ROTH, ARCHITECT

SKILLING, HELLE, CHRISTIANSEN, ROBERTSON
STRUCTURAL ENGINEERS

THE PORT AUTHORITY OF NEW YORK AND NEW JERSEY
MECHANICAL, ELECTRICAL, PAVING, UTILITIES, FOUNDATIONS

1/8"=1'-0" 0 4' 8' 16' 24'

TITLE: SOUTHEAST PLAZA BUILDING
2ND FLOOR PLAN
NORTH SECTION

DRAWN	CHECKED
SCALE 8"=1'-0"	DATE 11-15-73
PROJECT NUMBER	SHEET OF
CONTRACT NUMBER	A-F-38