
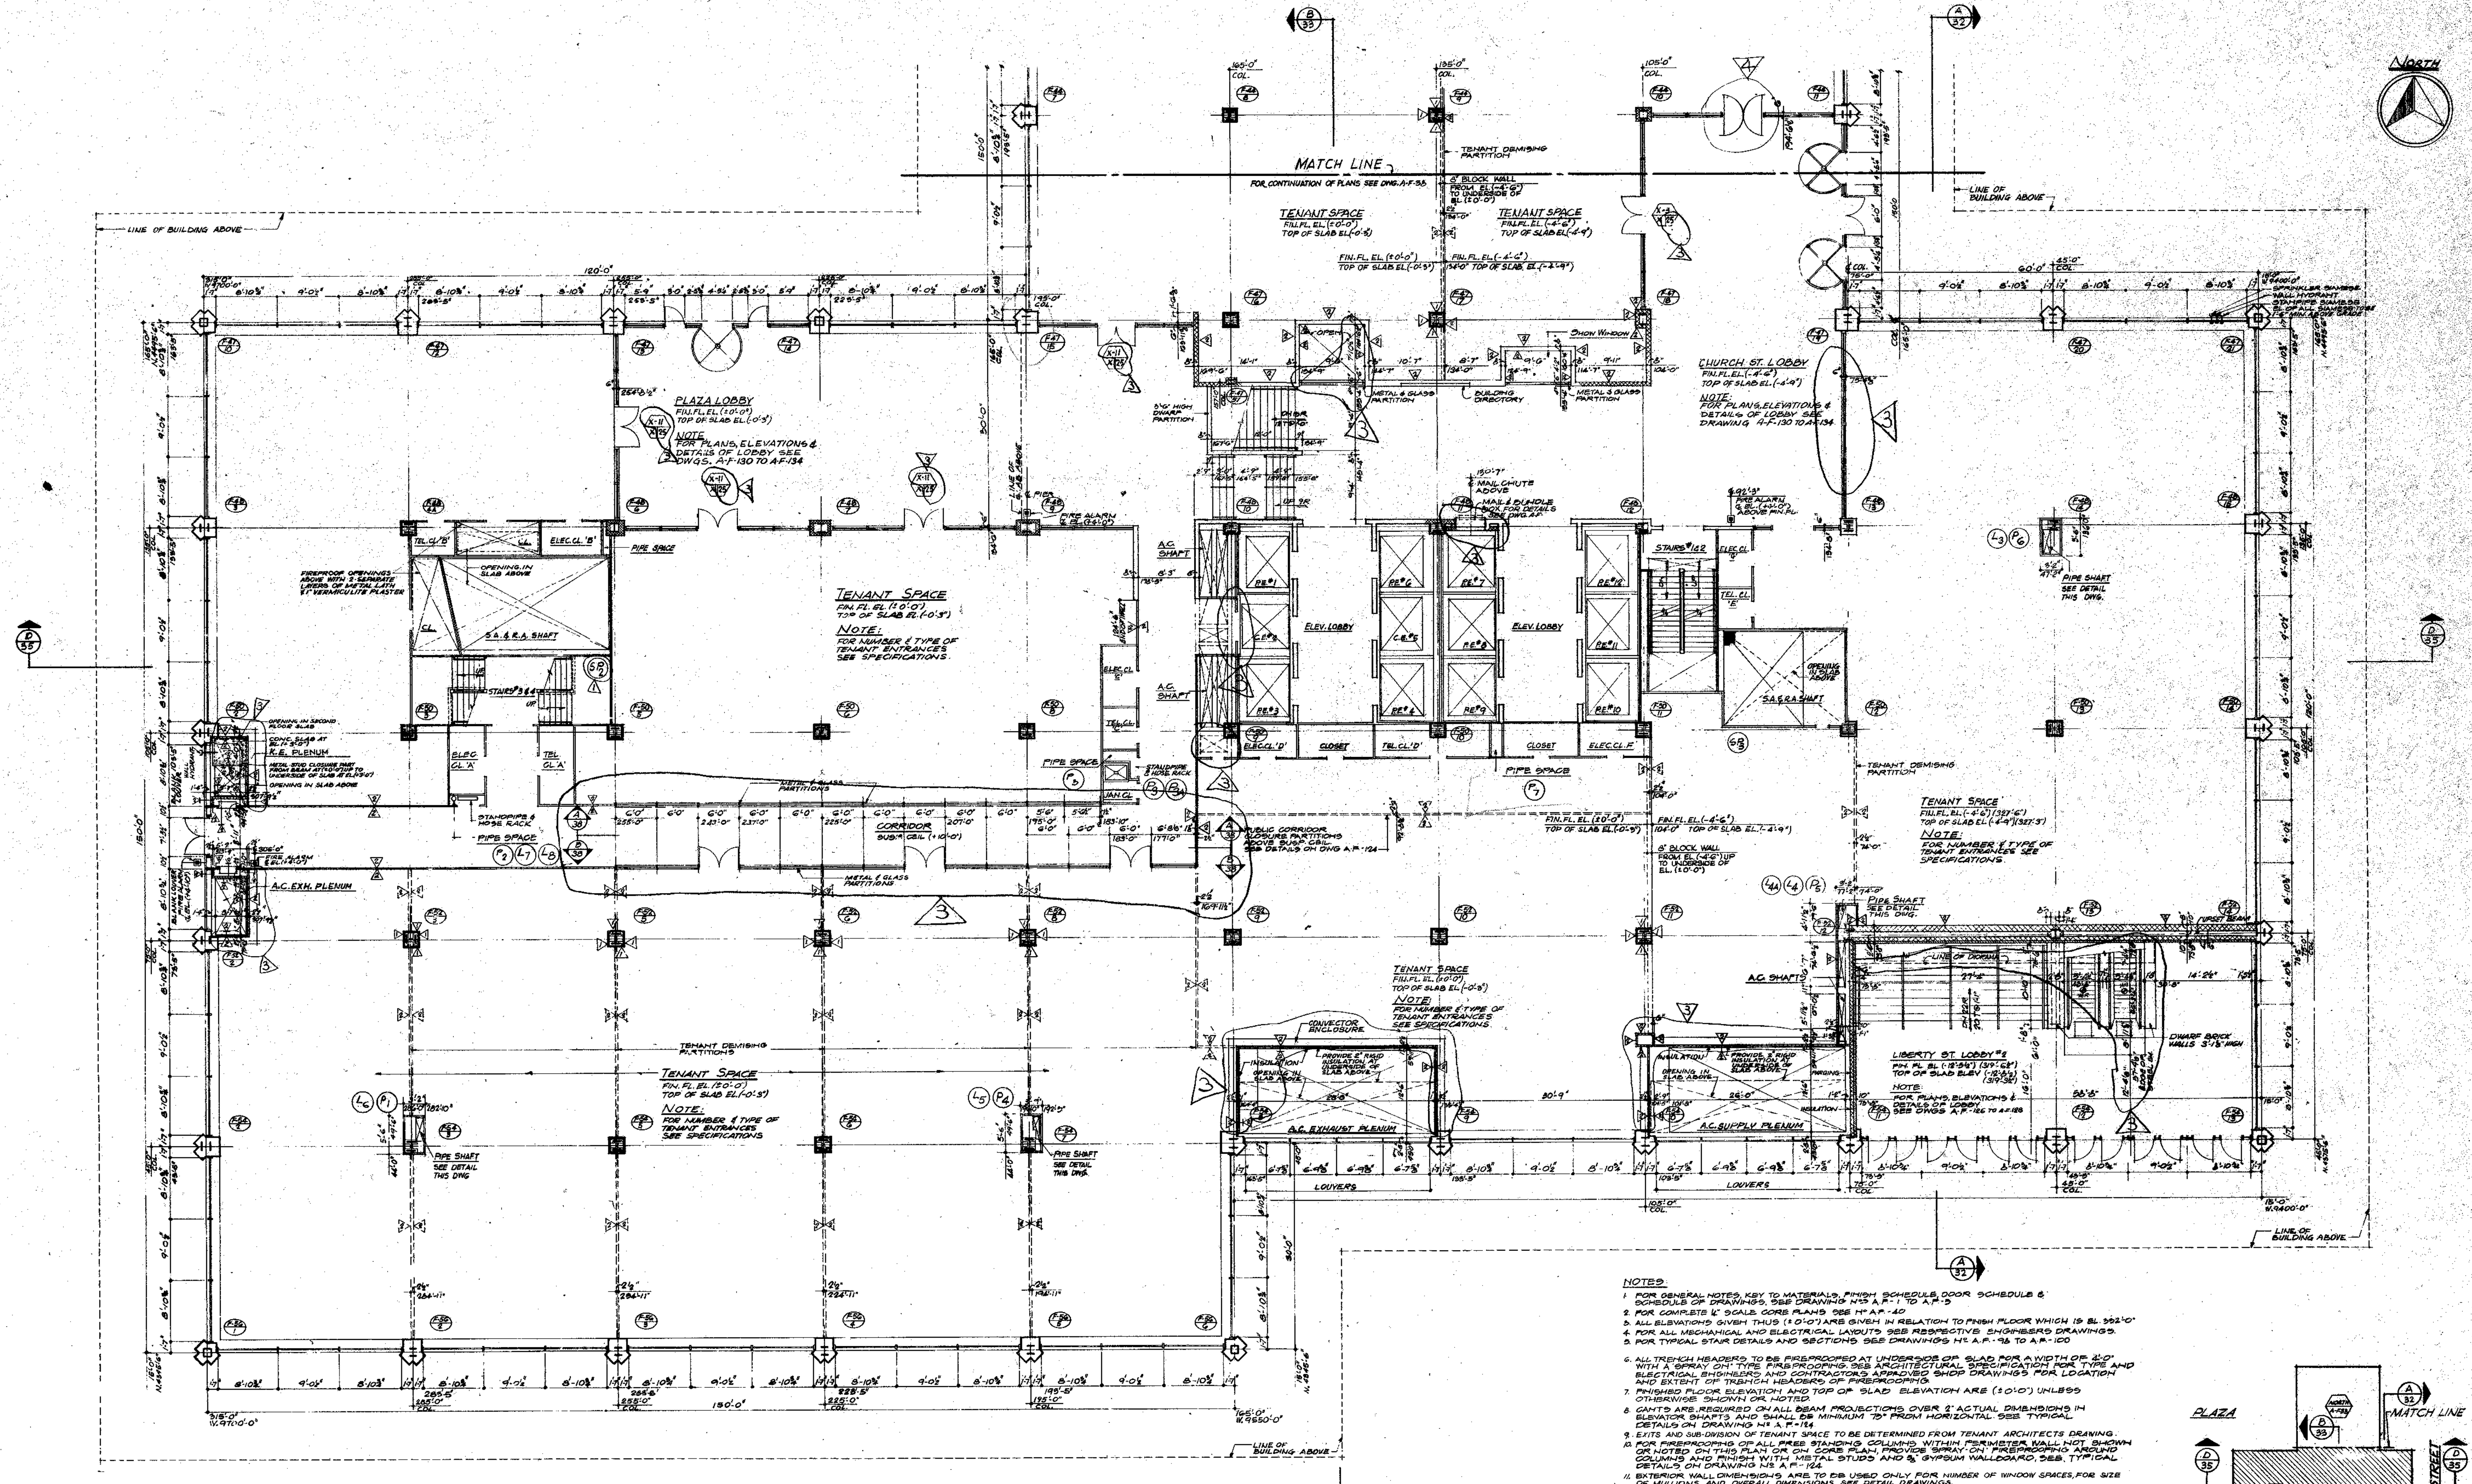


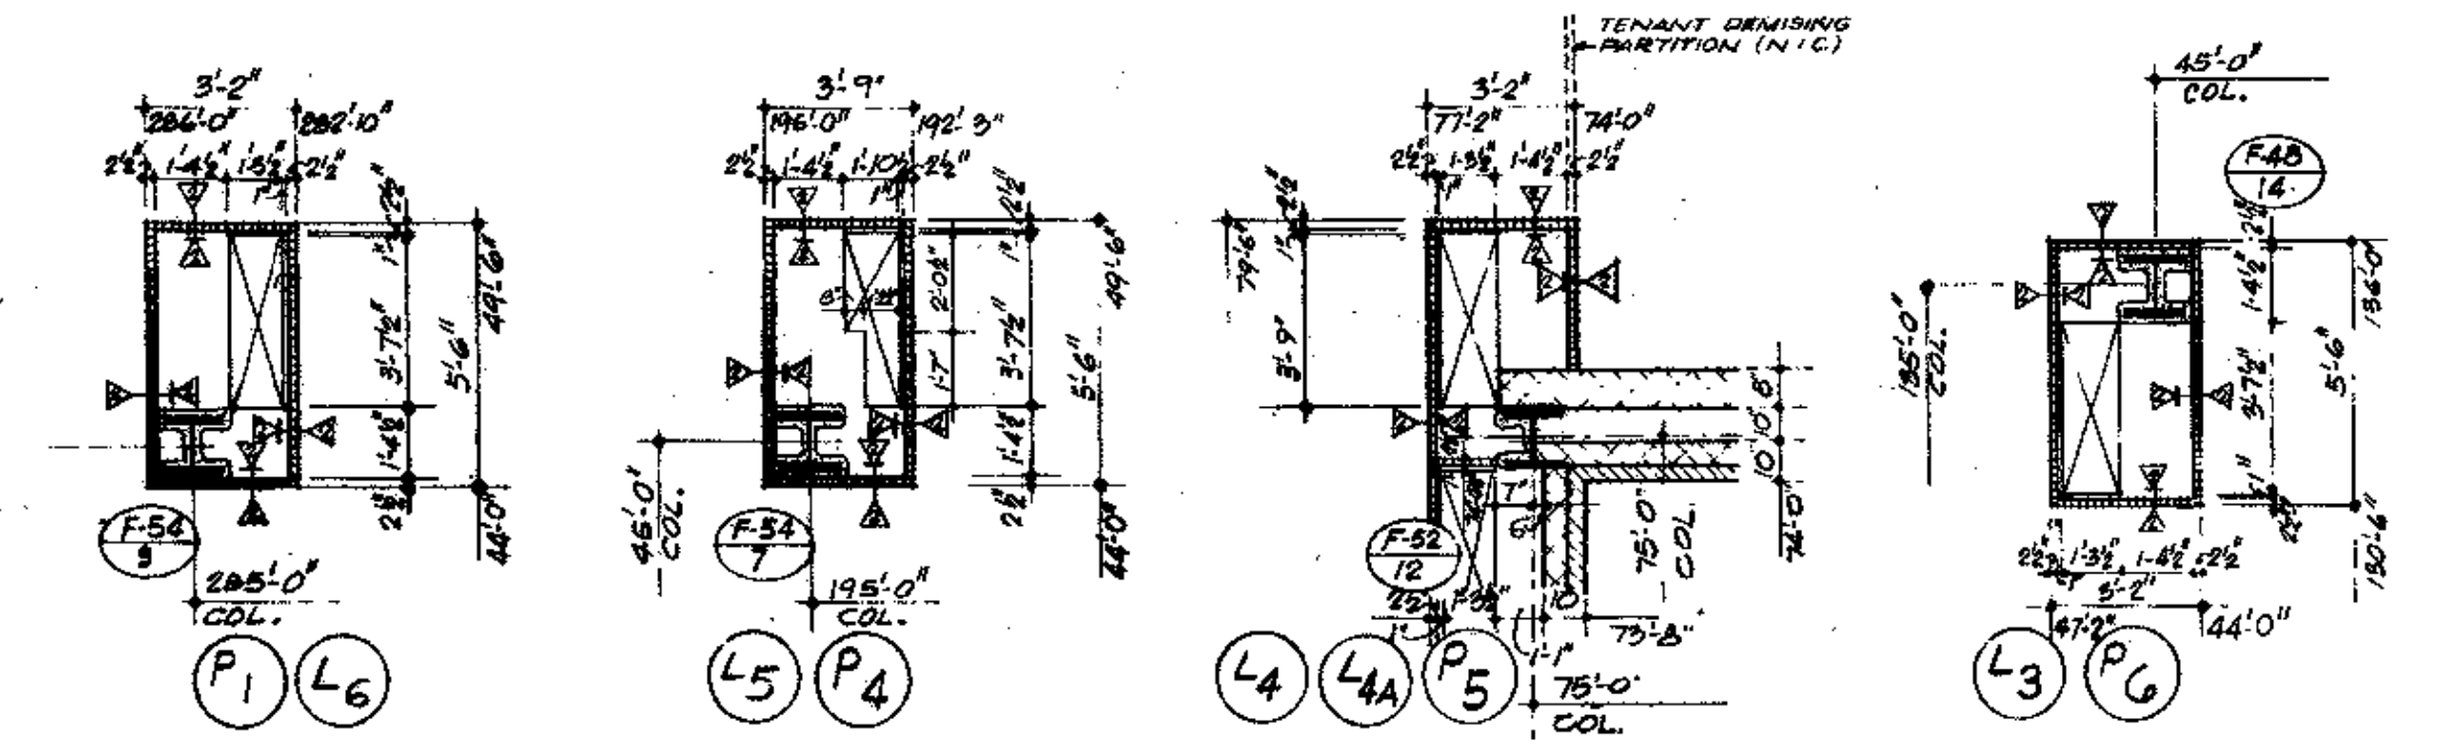


PIPE SHAFT DETAILS
SCALE ¼" = 1'-0"

NOTE: SLAB OVER PIPE SHAFTS AFTER PIPES ARE IN PLACE

NOTES:

1. FOR GENERAL NOTES, KEY TO MATERIALS, FINISH SCHEDULE, DOOR SCHEDULE & SCHEDULE OF DRAWINGS, SEE DRAWING NOS A.F.-1 TO A.F.-5
2. FOR COMPLETE ¼" SCALE CORE PLANS SEE NO A.F.-40
3. ALL ELEVATIONS GIVEN THUS (±0'-0") ARE GIVEN IN RELATION TO FINISH FLOOR WHICH IS EL. 332'-0"
4. FOR ALL MECHANICAL AND ELECTRICAL LAYOUTS SEE RESPECTIVE ENGINEERS DRAWINGS.
5. FOR TYPICAL STAIR DETAILS AND SECTIONS SEE DRAWINGS NO A.F.-96 TO A.F.-100
6. ALL TRENCH HEADERS TO BE FIREPROOFED AT UNDERSIDE OF SLAB FOR A WIDTH OF 4'-0" WITH A SPRAY ON TYPE FIREPROOFING. SEE ARCHITECTURAL SPECIFICATION FOR TYPE AND ELECTRICAL ENGINEERS AND CONTRACTORS APPROVED SHOP DRAWINGS FOR LOCATION AND EXTENT OF TRENCH HEADERS OF FIREPROOFING.
7. FINISHED FLOOR ELEVATION AND TOP OF SLAB ELEVATION ARE (±0'-0") UNLESS OTHERWISE SHOWN OR NOTED.
8. CANTS ARE REQUIRED ON ALL BEAM PROJECTIONS OVER 2" ACTUAL DIMENSIONS IN ELEVATOR SHAFTS AND SHALL BE MINIMUM 75° FROM HORIZONTAL. SEE TYPICAL DETAILS ON DRAWING NO A.F.-124
9. EXITS AND SUB-DIVISION OF TENANT SPACE TO BE DETERMINED FROM TENANT ARCHITECTS DRAWING.
10. FOR FIREPROOFING OF ALL FREE STANDING COLUMNS WITHIN PERIMETER WALL NOT SHOWN OR NOTED ON THIS PLAN OR ON CORE PLAN, PROVIDE 'SPRAY-ON' FIREPROOFING AROUND COLUMNS AND FINISH WITH METAL STUDS AND ⅝" GYPSUM WALLBOARD, SEE TYPICAL DETAILS ON DRAWING NO A.F.-124
11. EXTERIOR WALL DIMENSIONS ARE TO BE USED ONLY FOR NUMBER OF WINDOW SPACES, FOR SIZE OF MULLIONS AND OVERALL DIMENSIONS SEE DETAIL DRAWINGS.

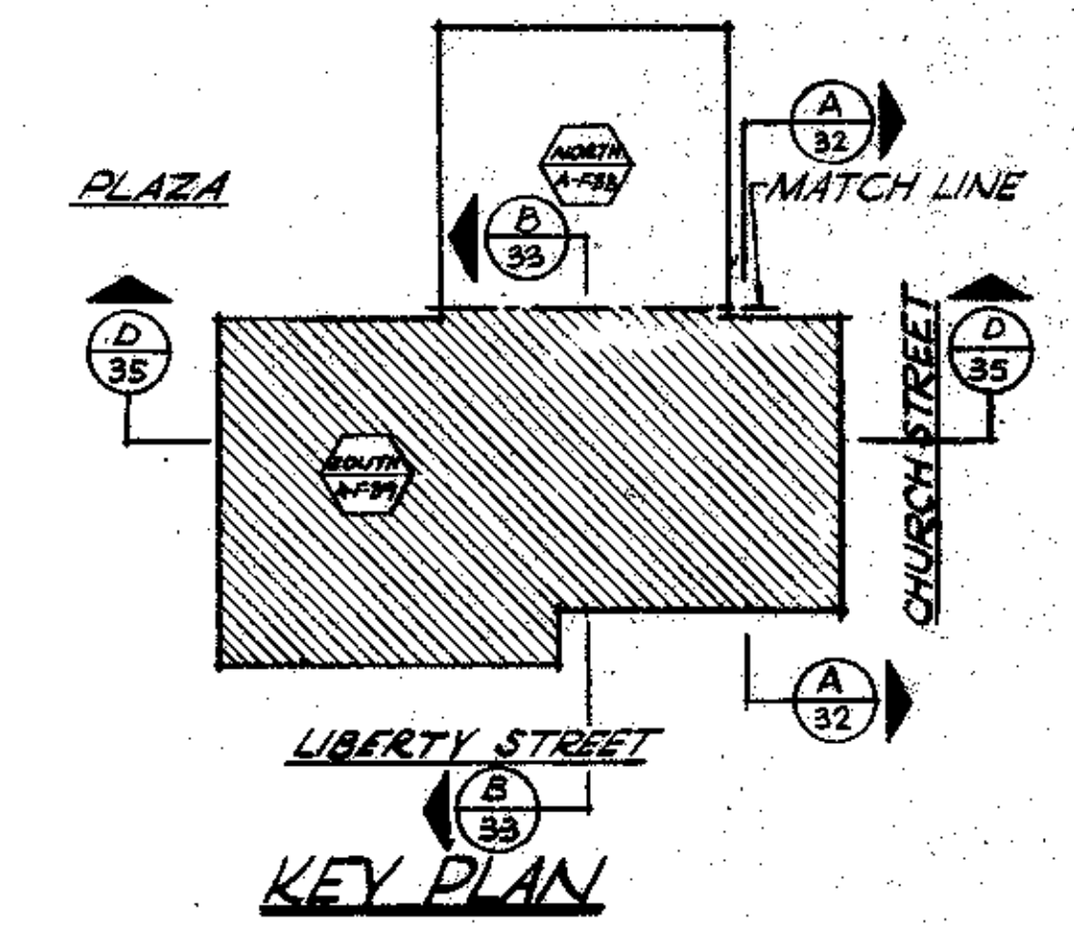

KEY PLAN

RECEIVED
MAY 7 1976
SKILLING - HELLE
CHRISTIANSEN - ROBERTSON
230 PARK AVE. N.Y.C.

CONTRACT BID DRAWING date 11-21-73

NO.	DATE	BUL. NO.	BY
4	5-5-76	F-47	A.C.
3	10-17-75	F-13	J.K.
2	7-19-74	REV #1	I.H.
1	12-19-73	ADD #1	

REVISIONS

APPROVED

CHIEF, PLANNING DIVISION

DATE

THE WORLD TRADE CENTER
THE PORT AUTHORITY OF NEW YORK AND NEW JERSEY

MINORU YAMASAKI & ASSOCIATES
MINORU YAMASAKI, ARCHITECT

EMERY ROTH & SONS
RICHARD ROTH, ARCHITECT

SKILLING, HELLE, CHRISTIANSEN, ROBERTSON
STRUCTURAL ENGINEERS

THE PORT AUTHORITY OF NEW YORK AND NEW JERSEY
MECHANICAL, ELECTRICAL, PAVING, UTILITIES, FOUNDATIONS

⅛" = 1'-0" 0 4' 8' 16' 24'

TITLE: SOUTHEAST PLAZA BUILDING
2ND FLOOR PLAN
SOUTH SECTION

DRAWN		CHECKED	
SCALE	⅛" = 1'-0"	DATE	11-15-73
PROJECT NUMBER		SHEET	OF
DRAWING NUMBER	A·F·39		