
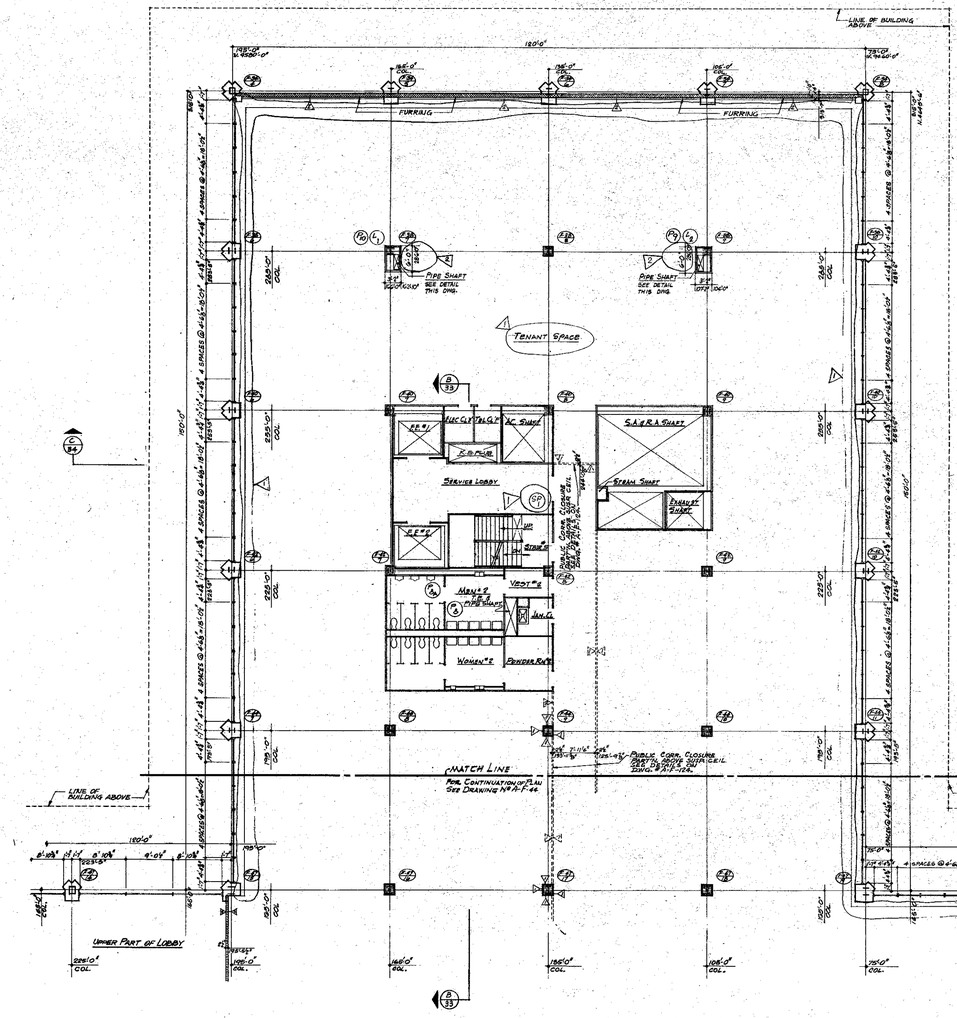


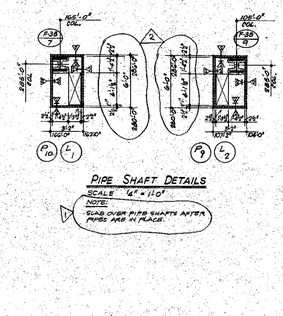


NOTE:
SLAB OVER PIPE SHAFTS AFTER PIPES ARE IN PLACE.

NORTH

NOTES

1. FOR GENERAL NOTES, KEY TO MATERIALS, FINISH SCHEDULE, DOOR SCHEDULE & SCHEDULE OF DRAWINGS SEE DRAWING NO. A-F-1 TO A-F-5.
2. FOR COMPLETE 1/8" SCALE CORE PLAN, SEE DRAWING NO. A-F-45.
3. ALL ELEVATIONS GIVEN THIS (1.0.0") ARE GIVEN IN RELATION TO FINISH FLOOR WHICH IS ELEVATION 3.21'-0".
4. FOR ALL MECHANICAL AND ELECTRICAL LAYOUTS SEE RESPECTIVE ENGINEERS DRAWINGS.
5. FOR TYPICAL STAIR DETAILS SEE DRAWING NO A-F-120.
6. FOR TYPICAL TOILET DETAILS SEE DRAWING NO A-F-101.
7. ALL TRENCH HEADERS TO BE WATERPROOFED AT JUNCTURE OF SLAB, FOR A WIDTH OF 6'-0" WITH A "SPRAY-ON" TYPE WATERPROOFING. SEE ARCHITECTURAL SPECIFICATION FOR TYPE AND ELECTRICAL ENGINEERS AND CONTRACTORS APPROVED SHOP DRAWINGS FOR LOCATION AND EXTENT OF TRENCH HEADERS AND PREPROOFING.
8. FINISHED FLOOR ELEVATION AND TOP OF SLAB ELEVATION ARE (0.0.0") UNLESS OTHERWISE SHOWN OR NOTED.
9. CANTS ARE REQUIRED ON ALL BEAM PROJECTIONS OVER 9" ACTUAL DIMENSIONS IN ELEVATOR SHAFTS AND SHALL BE MINIMUM 75° FROM HORIZONTAL. SEE TYPICAL DETAILS DRAWING NO A-F-124.
10. EWS AND SUBDIVISION OF TENANT SPACE TO BE DETERMINED FROM TENANT ARCHITECTS DWGS.
11. FOR FIREPROOFING OF ALL FIRE STANDING COLUMNS WITHIN PERIMETER WALL NOT SHOWN OR NOTED ON THIS PLAN, OR ON CORE PLAN, PROVIDE SPRAY-ON FIREPROOFING AROUND COLUMNS AND FINISH WITH METAL STUDS AND ½" GYPSUM WALLBOARD. SEE TYPICAL DETAILS ON DWG. A-F-124.
12. EXTERIOR WALL DIMENSIONS ARE TO BE USED ONLY FOR NUMBER OF WINDOW SPACES. FOR SIZE OF MULLIONS AND OVERALL DIMENSIONS SEE DETAIL DRAWINGS.
13. "FOR CORRIDOR & TOILET LIGHTING LAYOUTS SEE DWG# A-F-44, FOR ALL OTHER LIGHTING SEE ELECTRICAL DRAWINGS AND ARCHITECTURAL DETAILS.

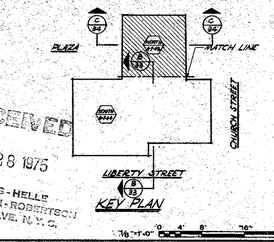

RECEIVED
FEB 28 1975
SKILLING - HELLE
CHRISTIANSEN - ROBERTSON
230 PARK AVE. N.Y.C.

CONTRACT# BID DRAWING +date 11-21-75

NO.	DATE	SUB. NO.	BY
REVISIONS			
1	7-12-76	REV'S	GB
2	10-19-76	ADD'S	GB

APPROVED
CHIEF, PLANNING DIVISION
DATE

THE WORLD TRADE CENTER
THE PORT AUTHORITY OF NEW YORK AND NEW JERSEY

MINORU YAMASAKI & ASSOCIATES
MINORU YAMASAKI, ARCHITECT

SKILLING, HELLE, CHRISTIANSEN, ROBERTSON
STRUCTURAL ENGINEERS

EMERY ROTH & SONS
RICHARD ROTH, ARCHITECT

THE PORT AUTHORITY OF NEW YORK AND NEW JERSEY
MECHANICAL, ELECTRICAL, PAVING, UTILITIES, FOUNDATIONS

TITLE: SOUTHEAST PLAZA BUILDING
3RD FLOOR PLAN
NORTH SECTION

DRAWN		CHECKED	
SCALE	1/8"=1'-0"	DATE	11-15-75
PROJECT NUMBER		SHEET	OF
DRAWING NUMBER	A-F-43		