

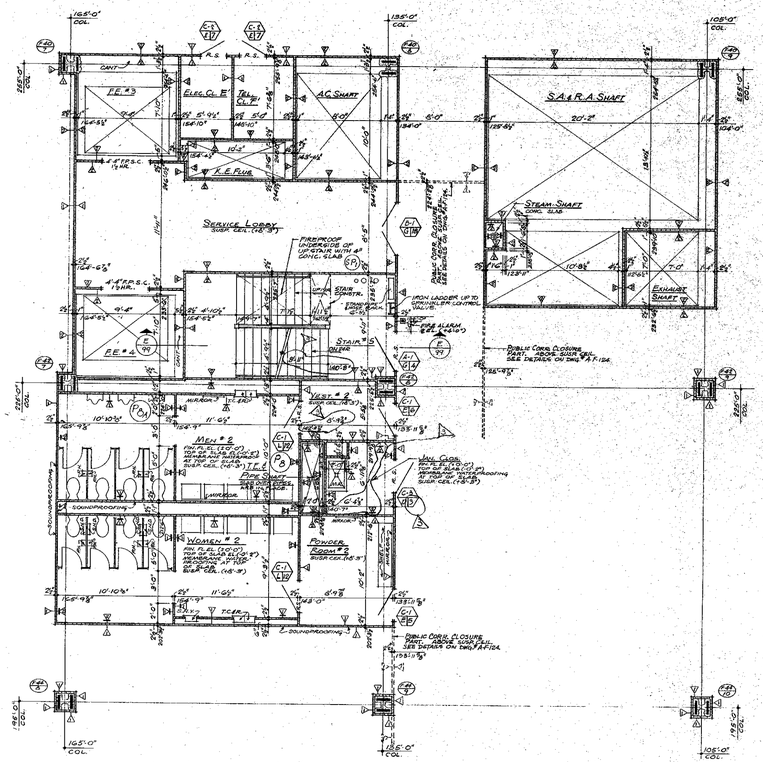


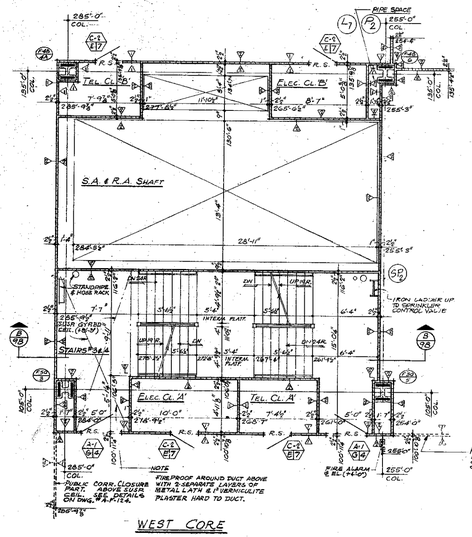

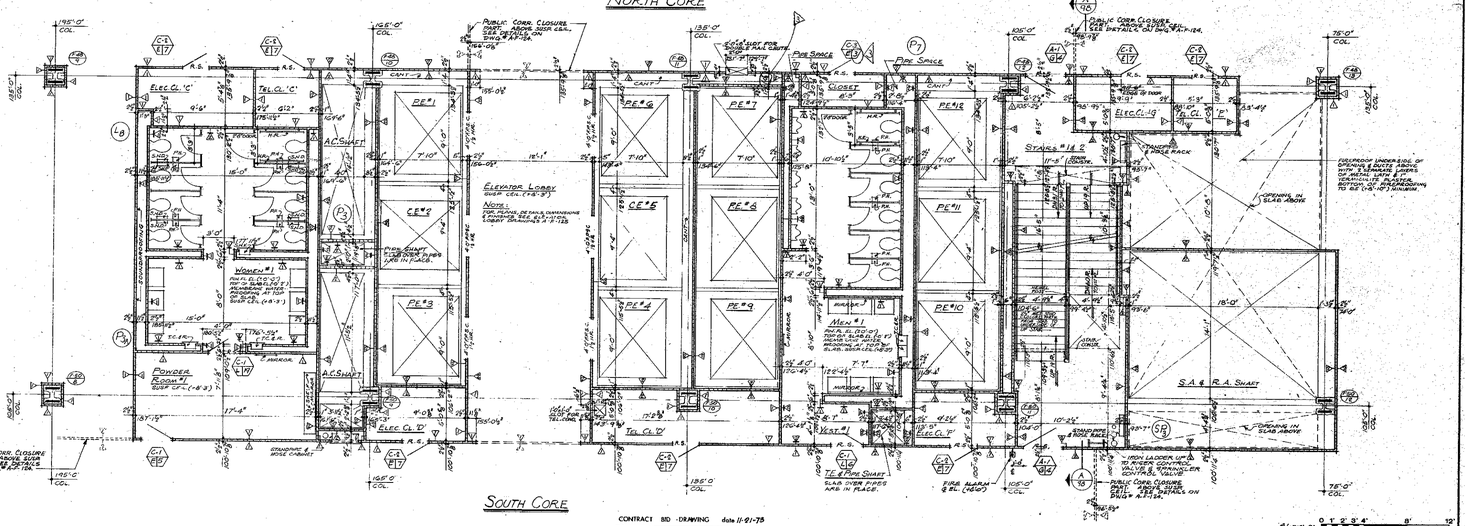

NORTH

NOTES:

1. FOR GENERAL NOTES, KEY TO MATERIALS, FINISH SCHEDULE, DOOR SCHEDULE & SCHEDULE OF DRAWINGS, SEE DWG. # A-F-1.10 & A-F-1.11.
2. FOR COMPLETE 1/8" SCALE FLOOR PLANS SEE DWG. # A-F-1.48 & A-F-1.49.
3. ALL ELEVATIONS GIVEN THUS (0'-0") ARE GIVEN IN RELATION TO FINISH FLOOR, WHICH IS ELEVATION 247'-0".
4. FOR ALL MECHANICAL AND ELECTRICAL LAYOUTS SEE RESPECTIVE ENGINEER DRAWINGS.
5. FOR TYPICAL STAIR DETAILS SEE DWG. # A-F-1.100.
6. FOR TYPICAL TOILET DETAILS SEE DRAWING # A-F-1.01.
7. ALL TRENCH HEADERS TO BE FIREPROOFED AT UNDERSIDE OF SLAB, FOR A WIDTH OF 8'-0" WITH A "SPRAY-ON" TYPE FIRE-PROOFING, SEE ARCHITECTURAL SPECIFICATION PART 7. M.E. AND ELECTRICAL ENGINEERS AND CONTRACTORS APPROVED SHOP DRAWINGS FOR LOCATION AND EXTENT OF TRENCH HEADERS AND FIREPROOFING.
8. FINISHED FLOOR ELEVATION AND TOP OF SLAB ELEVATION ARE (12'-0") UNLESS OTHERWISE SHOWN OR NOTED.
9. CANTS ARE REQUIRED ON ALL BEAM PROJECTIONS OVER 2" ACTUAL DIMENSIONS IN ELEVATOR SHAFTS AND SHALL BE MINIMUM "12" FROM HORIZONTAL. SEE TYPICAL DETAILS DWG. # A-F-1.15A.
10. FOR CORRIDOR & TOILET LIGHTING LAYOUTS SEE DWGS. # A-F-1.46 & A-F-1.47.
11. EXACT AIR SIDE DESIGN OF TENANT SPACE TO BE DETERMINED FROM TYPICAL DESIGNATED DRAWINGS.
12. FOR PARTITION, BEAM & COLUMN FIREPROOFING CONSTRUCTION DETAILS SEE DRAWING # A-F-1.15A.
13. WHERE NO SUSPENDED CEILINGS ARE CALLED FOR, SUCH AS IN CLOSETS, STAIR PASSAGES, ETC. BOTTOM ELEVATION OF ALL PIPING AND DUCTWORK SHALL BE MAINTAINED AT 8'-4" TO PROVIDE FOR FUTURE CEILING INSTALLATION.

RECEIVED
OCT 23 1975
SKILLING - HELLE
CHRISTIANSEN - ROBERTSON
230 PARK AVE. N.Y.C.

CONTRACT BID - DRAWING date 11-21-75

NO.	DATE	REVISIONS	BY
10	10-17-75	P-13	M.K.
9	7-17-75	"D"	I.D.
8	7-17-75	ADD'L	KB

NO.	DATE	REVISIONS	BY

APPROVED

CHIEF, PLANNING DIVISION

DATE

THE WORLD TRADE CENTER

THE PORT AUTHORITY OF NEW YORK AND NEW JERSEY

MINORU YAMASAKI & ASSOCIATES
MINORU YAMASAKI, ARCHITECT

SKILLING, HELLE, CHRISTIANSEN, ROBERTSON
STRUCTURAL ENGINEERS

EMERY ROTH & SONS
RICHARD ROTH, ARCHITECT

THE PORT AUTHORITY OF NEW YORK AND NEW JERSEY
MECHANICAL, ELECTRICAL, PAVING, UTILITIES, FOUNDATIONS

1/4"-1'-0" 0 1' 2' 3' 4' 8' 12'

TITLE: SOUTHEAST PLAZA BUILDING
3RD FLOOR CORE PLAN
OFFICE FLOOR

DRAWN		CHECKED	
SCALE	1/4"-1'-0"	DATE	11-15-73
PROJECT NUMBER		SHEET	OF
DRAWING NUMBER	A-F-4.5		