
NORTH

NOTES:

1. FOR GENERAL NOTES, KEY TO MATERIALS, FINISH SCHEDULE, DOOR SCHEDULE & SCHEDULE OF DRAWINGS SEE DRAWING NO. A-F-1 TO A-F-5.
2. FOR COMPLETE 8" SCALE CORE PLAN SEE DRAWING NO. A-F-45
3. FOR B.I. MECHANICAL AND ELECTRICAL LAYOUTS SEE RESPECTIVE ENGINEER DRAWINGS.
4. PARTITIONS AND SUB-DIVISION OF TENANT SPACE TO BE DETERMINED FROM TENANT ARCHITECTS DRAWINGS.
5. EXTERIOR WALL DIMENSIONS ARE TO BE USED ONLY FOR NUMBER OF WINDOW SPACES. FOR SIZE OF MULLIONS AND OVERALL DIMENSIONS SEE DETAIL DRAWINGS.
6. CORRIDOR AND TOILET LIGHTING LAYOUTS ARE AS SHOWN FOR ALL OTHER LIGHTING SEE ELECTRICAL DRAWINGS AND ARCHITECTURAL DETAILS.
7. FOR PUBLIC CORRIDOR CLOSURE PARTITIONS ABOVE SUSP. CEILING SEE DRAWINGS NOS. A-F-45
8. THIS DRAWING TO BE USED FOR LIGHTING AND SPRINKLER LAYOUTS ONLY.

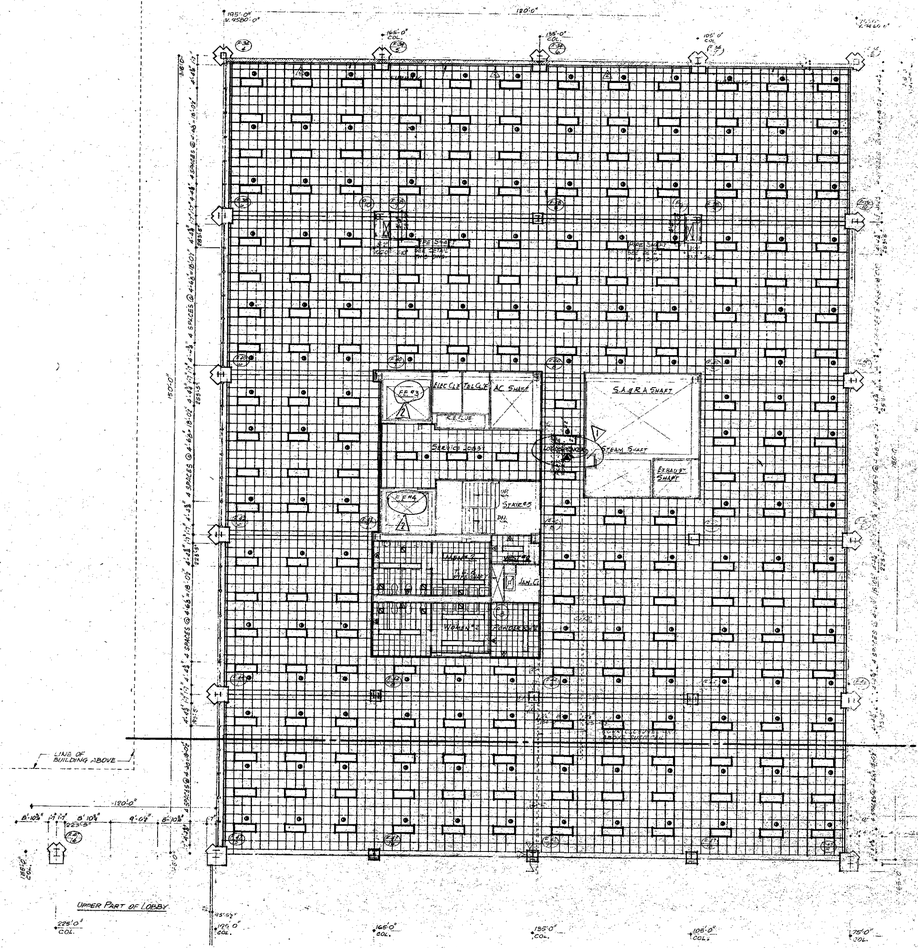

COPYRIGHT - NO. OF DRAWING 1966-11-21-73

NO.	DATE	SUB. NO.	BY
REVISIONS			
1	7-19-74	ADD'L	L.H.
2	12-9-74	ADD'L	GB

APPROVED

CHIEF, PLANNING DIVISION

DATE

THE WORLD TRADE CENTER

THE PORT AUTHORITY OF NEW YORK AND NEW JERSEY

MINORU YAMASAKI & ASSOCIATES
MINORU YAMASAKI, ARCHITECT

SKILLING, HELLE, CHRISTIANSEN, ROBERTSON
STRUCTURAL ENGINEERS

EMERY ROTH & SONS
RICHARD ROTH, ARCHITECT

THE PORT AUTHORITY OF NEW YORK AND NEW JERSEY
MECHANICAL, ELECTRICAL, PAVING, UTILITIES, FOUNDATIONS

TITLE: SOUTHEAST PLAZA BUILDING
3RD FLOOR REFLECTED CEILING PLAN - NORTH

SQUARE		CHECKED	
SCALE	1/8"=1'-0"	DATE	11-15-73
PROJECT NUMBER		SHEET	OF
DRAWING NUMBER	A-F-46		

KEY PLAN

RECEIVED
FEB 28 1975
SKILLING-HELLE CHRISTIANSEN-ROBERTSON
539 PARK AVENUE