
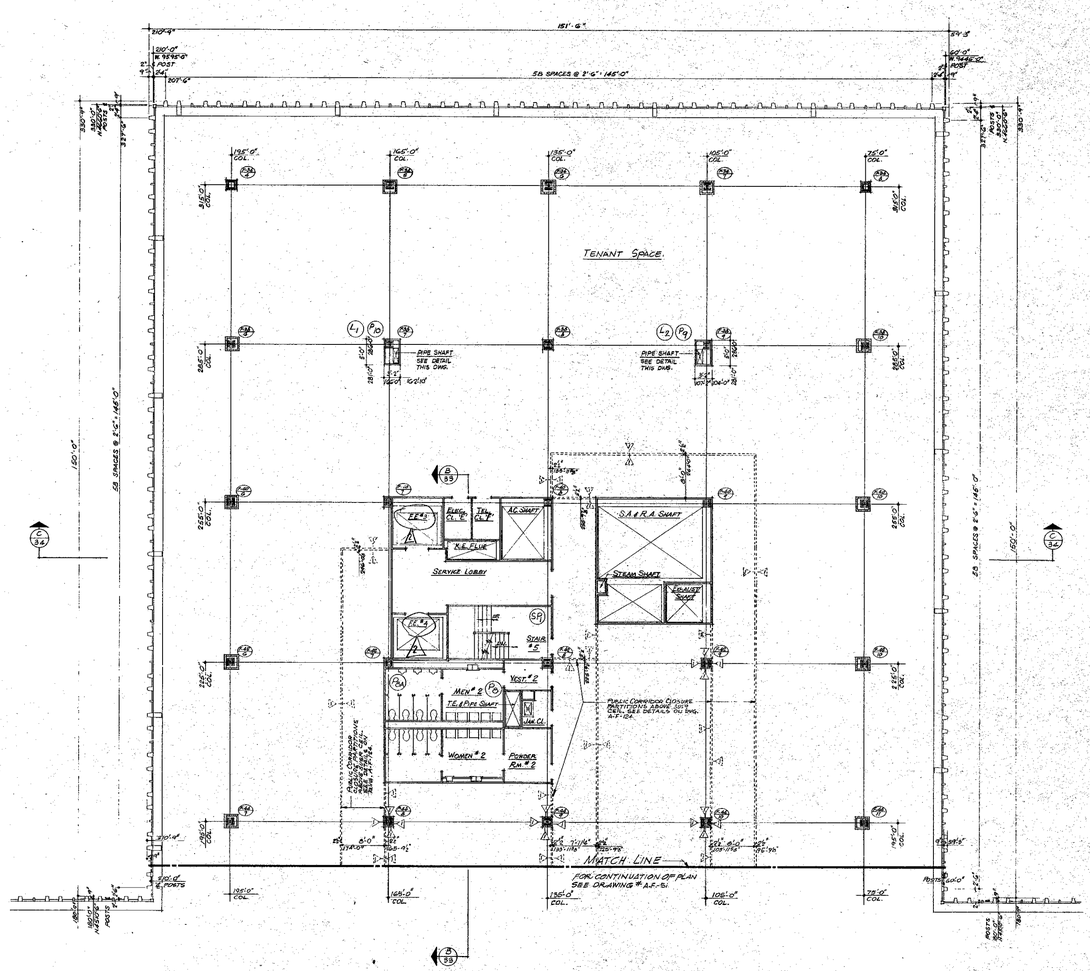


NORTH

NOTES:


1. FOR GENERAL NOTES, KEY TO MATERIALS, ABBREVIATIONS, FINISH SCHEDULE, DOOR SCHEDULE/SCHEDULE OF DRAWINGS SEE DRAWING # A-F-1 TO A-F-5
2. FOR COMPLETE 1/8" SCALE CORE PLAN, SEE DRAWING # A-F-53
3. ALL ELEVATIONS SHOWN THUS (10'-0") ARE TAKEN IN RELATION TO FINISH FLOOR.
4. FOR ALL MECHANICAL & ELECTRICAL LAYOUTS, SEE RESPECTIVE ENGINEERS DWGS.
5. FOR TYPICAL STAIR DETAILS SEE DRAWING # A-F-150
6. FOR TYPICAL TOILET DETAILS SEE DRAWING # A-F-101
7. ALL TRENCH HEADERS TO BE FIREPROOFED AT UNDERSIDE OF SLAB FOR A WIDTH OF 4'-0" WITH A SPRAY-ON FIREPROOFING. SEE ARCHITECTURAL SPECIFICATIONS FOR TYPE AND ELECTRICAL ENGINEERS & CONTRACTORS APPROVED SHOP DWGS. FOR LOCATION AND EXTENT OF TRENCH HEADERS AND FIREPROOFING.
8. FINISH FLOOR ELEVATION AND TOP OF SLAB ELEVATION ARE (10'-0") UNLESS OTHERWISE SHOWN OR NOTED.
9. CANTS ARE REQUIRED ON ALL BEAM PROJECTIONS OVER 2" ACTUAL DIMENSION IN ELEVATOR SHAFTS AND SHALL BE MINIMUM 75° FROM HORIZONTAL. SEE TYPICAL DETAIL DRAWING A-F-104
10. FOR CORRIDOR AND TOILET LIGHTING LAYOUTS SEE DWG.# A-F-55. FOR ALL OTHER LIGHTING SEE ELECTRICAL DRAWINGS AND ARCHITECTURAL DETAILS.
11. EXITS AND SUB-DIVISION OF TENANT SPACE TO BE DETERMINED FROM TENANT ARCHITECTS DRAWINGS.
12. FOR FIREPROOFING OF ALL FREESTANDING COLUMNS WITHIN PERIMETER WALL NOT SHOWN OR NOTED ON THIS PLAN OR ON CORE PLAN, PROVIDE SPRAY-ON FIREPROOFING AROUND COLUMNS AND FINISH WITH METAL STUDS & 5/8" GYPSUM WALLBOARD. SEE TYPICAL DETAILS ON DWG. # A-F-104
13. EXTERIOR WALL DIMENSIONS ARE TO BE USED ONLY FOR NUMBER OF WINDOW SPACES, FOR SIZE OF MULLIONS AND OVERALL DIMENSIONS SEE DETAIL DRAWINGS.

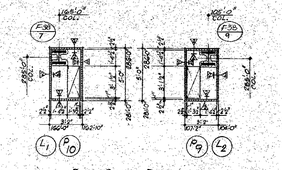

PIPE SHAFT DETAILS


SCALE 1/8" = 1'-0"

SLAB OVER PIPE SHAFTS BEFORE PIPES ARE IN PLACE.

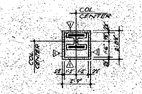

DETAIL OF TYPICAL PERIPHERAL COLUMN ENCLOSURE

SCALE 4" = 1'-0"

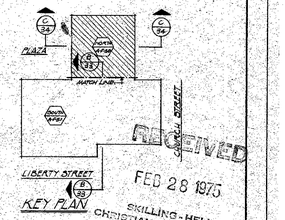

RECEIVED
FEB 28 1975
SKILLING-HELLE CHRISTIANSEN-ROBERTSON

1/8"=1'-0"

CONTRACT BID DRAWING date 11-21-73

NO.	DATE	REVISIONS	BUL. NO.	BY
6	7-19-74	REVISED		LH
7	12-19-74	ADDED		LH

APPROVED

CHIEF, PLANNING DIVISION

DATE

THE WORLD TRADE CENTER

THE PORT AUTHORITY OF NEW YORK AND NEW JERSEY

MINORU YAMASAKI & ASSOCIATES
MINORU YAMASAKI, ARCHITECT

SKILLING, HELLE, CHRISTIANSEN, ROBERTSON
STRUCTURAL ENGINEERS

EMERY ROTH & SONS
RICHARD ROTH, ARCHITECT

THE PORT AUTHORITY OF NEW YORK AND NEW JERSEY
MECHANICAL, ELECTRICAL, PAVING, UTILITIES, FOUNDATIONS

TITLE: S.E.C.
SOUTHEAST PLAZA BUILDING
4TH FLOOR PLAN
NORTH SECTION

DRAWN		CHECKED	
SCALE	1/8"=1'-0"	DATE	11-15-73
PROJECT NUMBER		SHEET	OF
DRAWING NUMBER	A-F-50		