

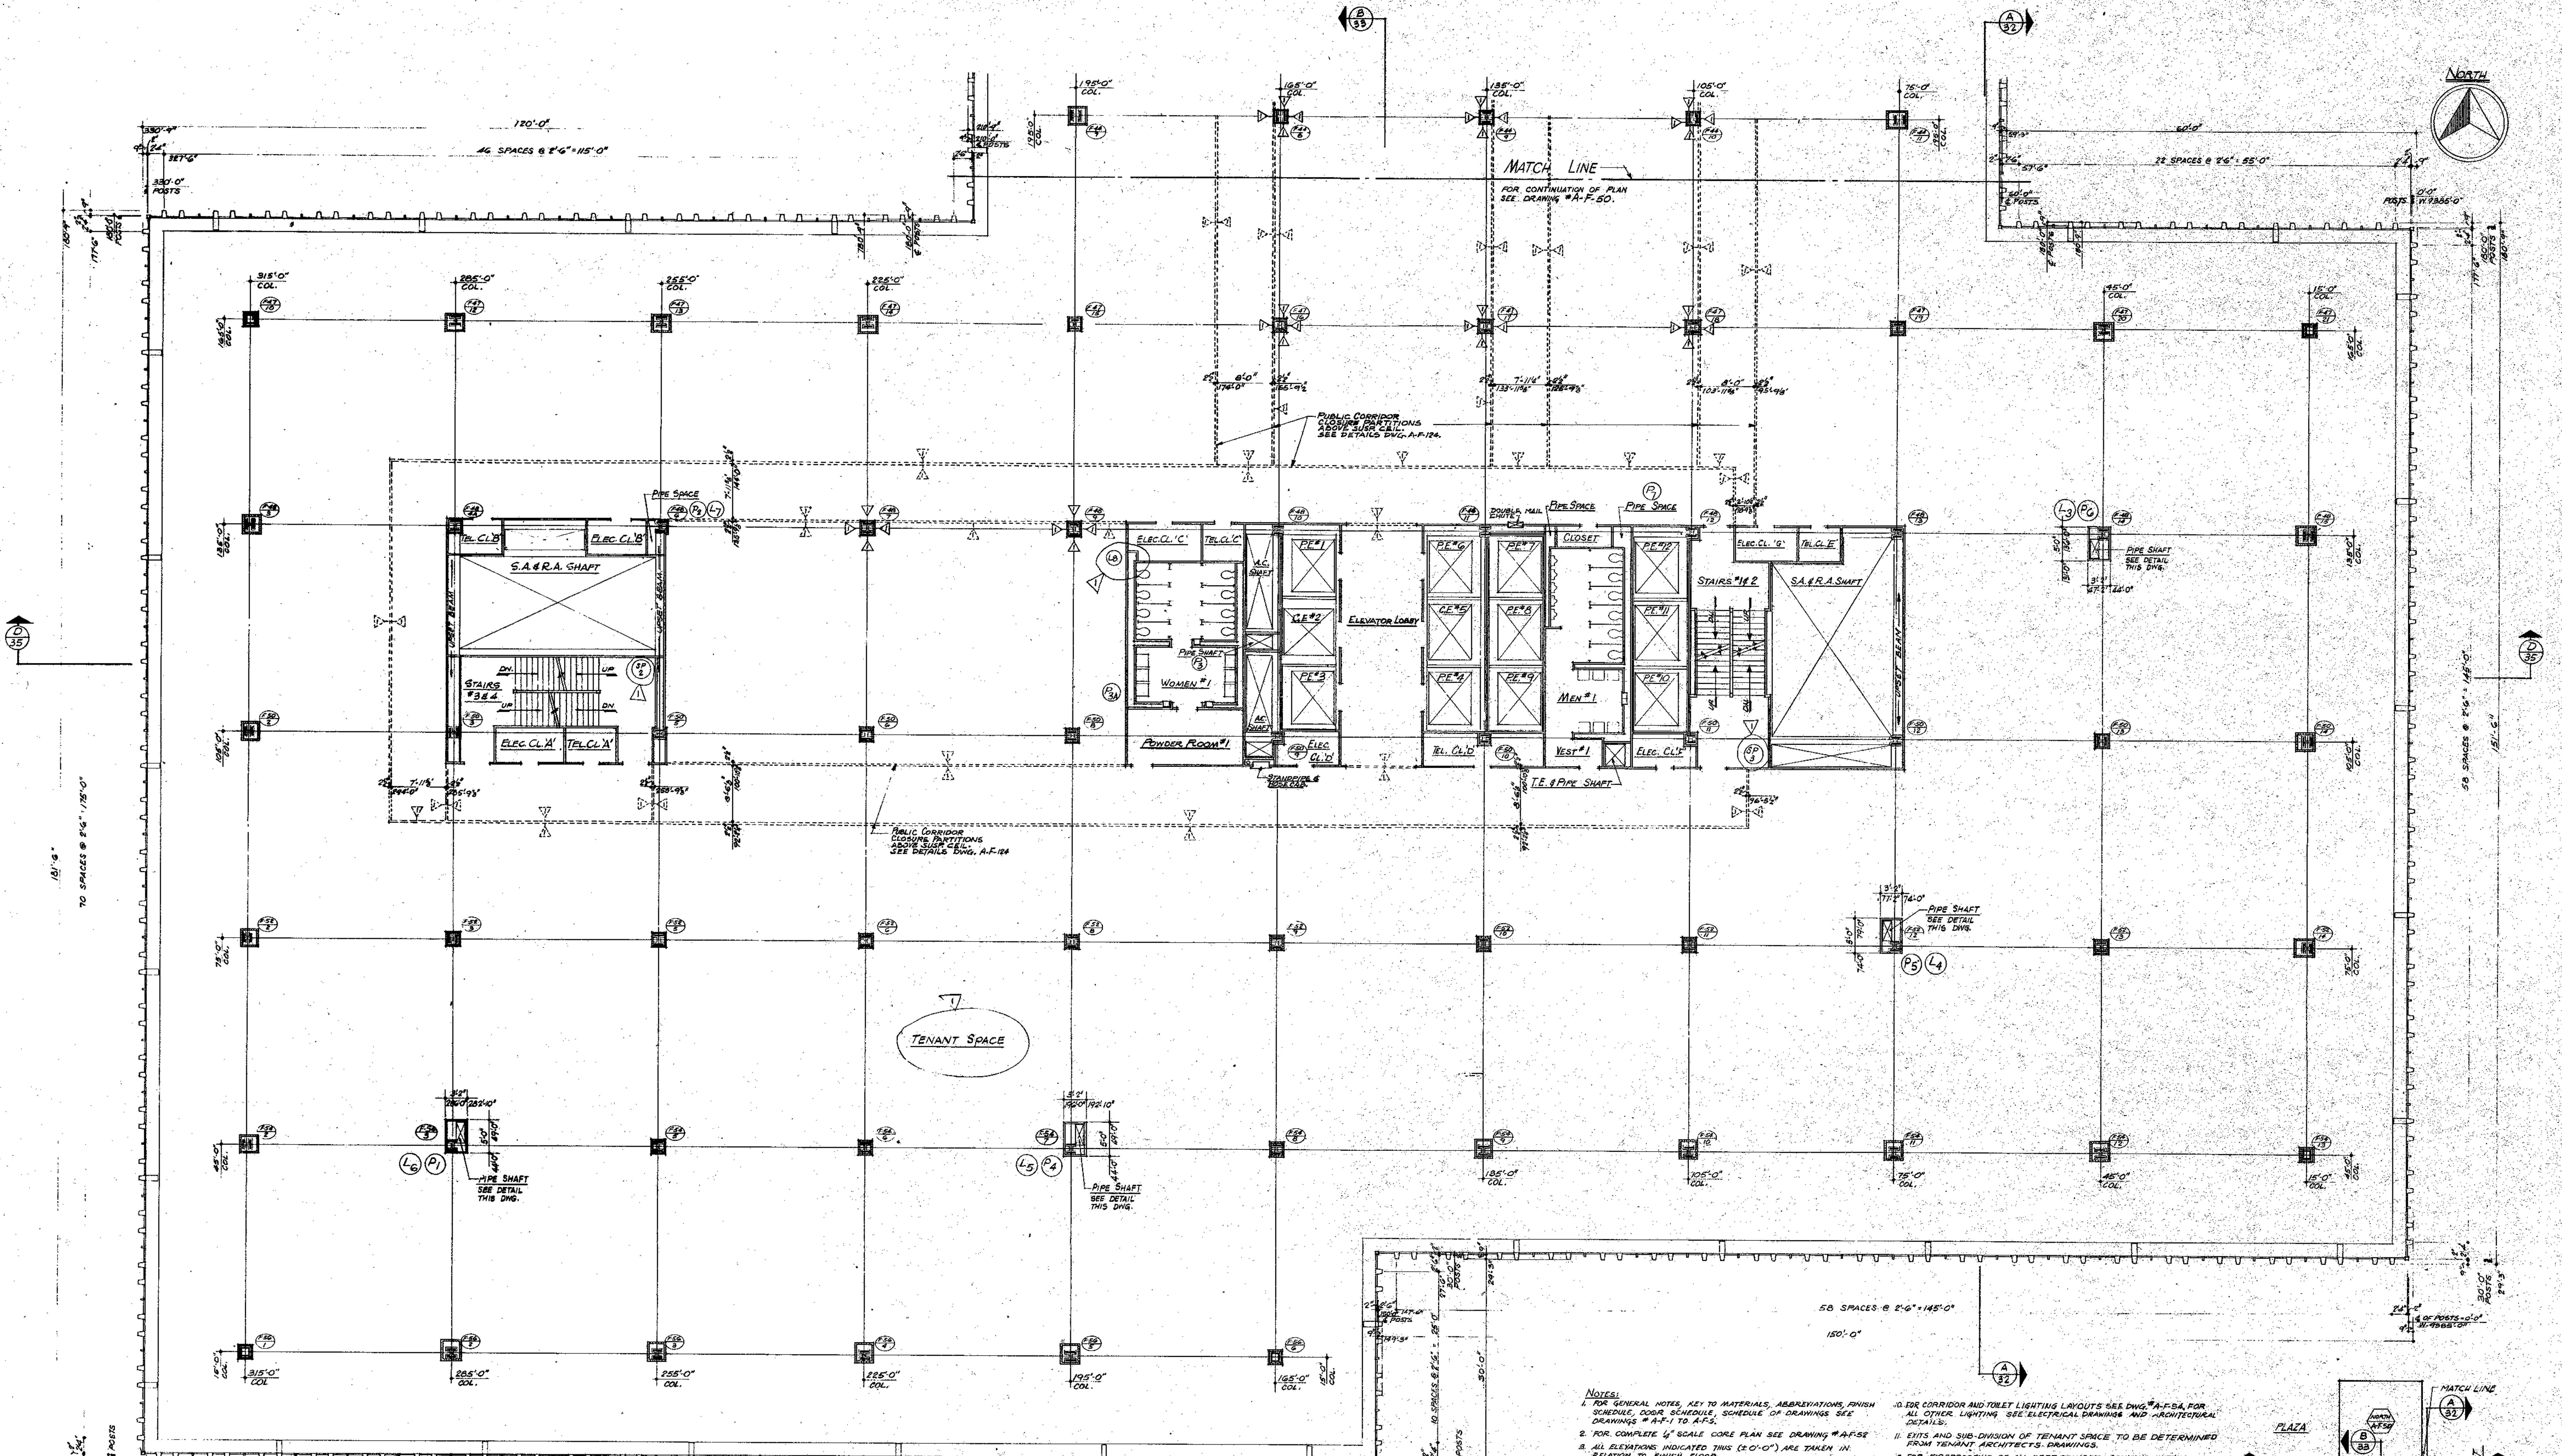


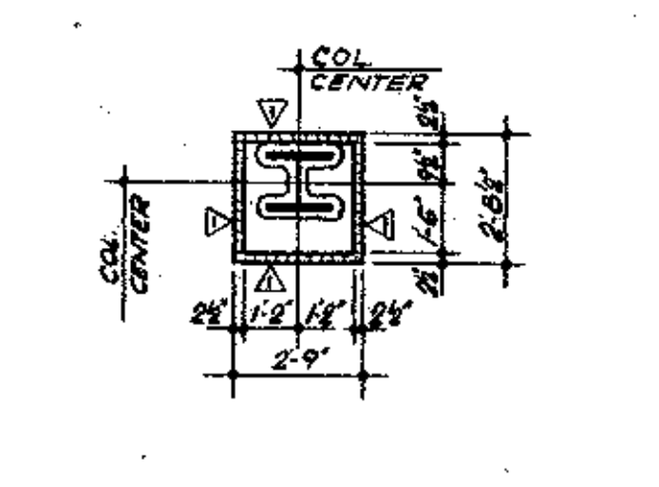

DETAIL OF TYPICAL PERIPHERAL COLUMN ENCLOSURE
SCALE 1/4" = 1'-0"

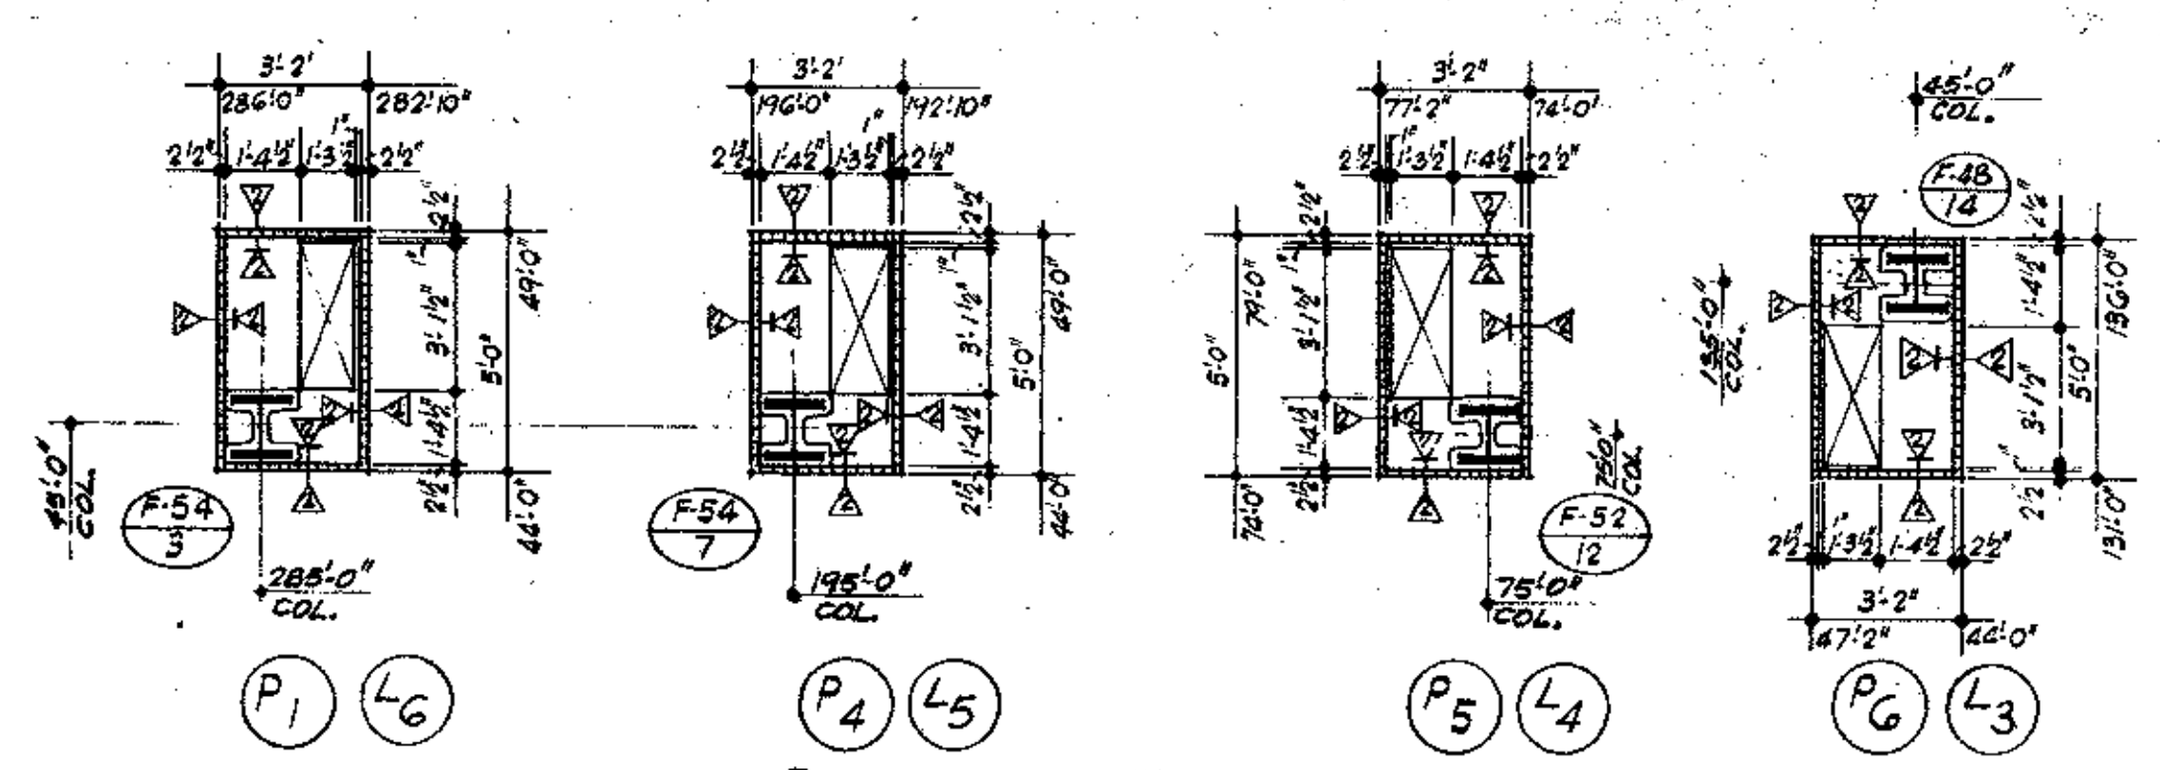


PIPE SHAFT DETAILS
SCALE 1/4" = 1'-0"

NOTE: SLAB OVER PIPE SHAFT AFTER PIPES ARE IN PLACE

NOTES:

1. FOR GENERAL NOTES, KEY TO MATERIALS, ABBREVIATIONS, FINISH SCHEDULE, DOOR SCHEDULE, SCHEDULE OF DRAWINGS SEE DRAWINGS # A-F-1 TO A-F-5.
2. FOR COMPLETE 1/4" SCALE CORE PLAN SEE DRAWING # A-F-52
3. ALL ELEVATIONS INDICATED THUS (±0'-0") ARE TAKEN IN RELATION TO FINISH FLOOR.
4. FOR ALL MECHANICAL & ELECTRICAL LAYOUTS SEE RESPECTIVE ENGINEERS DRAWINGS.
5. FOR TYPICAL STAIR DETAILS SEE DRAWING # A-F-100.
6. FOR TYPICAL TOILET DETAILS SEE DRAWING # A-F-101
7. ALL TRENCH HEADERS TO BE FIREPROOFED AT UNDERSIDE OF SLAB FOR A WIDTH OF 4'-0" WITH A SPRAY-ON FIREPROOFING. SEE ARCHITECTURAL SPECIFICATIONS FOR TYPE AND ELECTRICAL ENGINEERS & CONTRACTORS APPROVED SHOP DWGS. FOR LOCATION & EXTENT OF TRENCH HEADERS AND FIREPROOFING.
8. FINISHED FLOOR ELEVATION AND TOP OF SLAB ELEVATION ARE (±0'-0") UNLESS SHOWN OR NOTED.
9. CANTS ARE REQUIRED ON ALL BEAM PROJECTIONS OVER 2" ACTUAL DIMENSION IN ELEVATOR SHAFTS AND SHALL BE MINIMUM 75° FROM HORIZONTAL. SEE TYPICAL DETAILS, ON DWG. A-F-124.
10. FOR CORRIDOR AND TOILET LIGHTING LAYOUTS SEE DWG. #A-F-54, FOR ALL OTHER LIGHTING SEE ELECTRICAL DRAWINGS AND ARCHITECTURAL DETAILS.
11. EXITS AND SUB-DIVISION OF TENANT SPACE TO BE DETERMINED FROM TENANT ARCHITECTS DRAWINGS.
12. FOR FIREPROOFING OF ALL FREE STANDING COLUMNS WITHIN PERIMETER WALL NOT SHOWN OR NOTED ON THIS PLAN OR ON CORE PLANS PROVIDE SPRAY-ON FIREPROOFING AROUND COLUMNS AND FINISH WITH METAL STUDS & 5/8" GYPSUM WALLBOARD. SEE TYPICAL DETAILS ON DRAWING # A-F-124
13. EXTERIOR WALL DIMENSIONS ARE TO BE USED ONLY FOR NUMBER OF WINDOW SPACES. FOR SIZE OF MULLIONS AND OVERALL DIMENSIONS SEE DETAIL DRAWINGS.

RECEIVED
FEB 28 1975
SKILLING-HELLE CHRISTIANSEN-ROBERTSON 230 PARK AVE. N.Y.C.

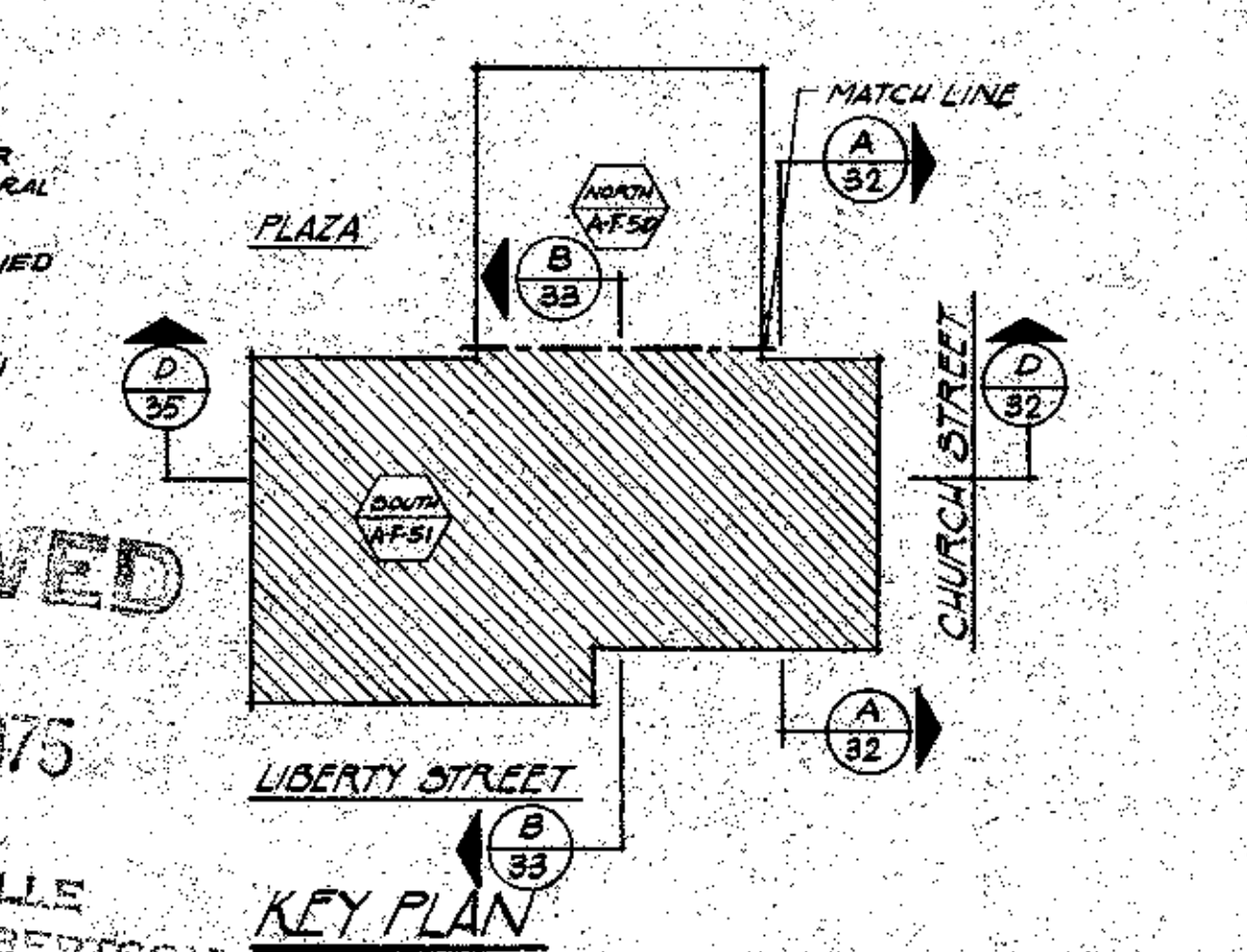

KEY PLAN

1/8" = 1'-0" 0 4' 8' 16' 24'

CONTRACT BID DRAWING date 11-21-73

NO.	DATE	BUL. NO.	BY	NO.	DATE	BUL. NO.	BY
				1	11-19-73	ADD #1	L.J.
REVISIONS				REVISIONS			

APPROVED

CHIEF, PLANNING DIVISION

DATE

THE WORLD TRADE CENTER

THE PORT AUTHORITY OF NEW YORK AND NEW JERSEY

MINORU YAMASAKI & ASSOCIATES
MINORU YAMASAKI, ARCHITECT

EMERY ROTH & SONS
RICHARD ROTH, ARCHITECT

SKILLING, HELLE, CHRISTIANSEN, ROBERTSON
STRUCTURAL ENGINEERS

THE PORT AUTHORITY OF NEW YORK AND NEW JERSEY
MECHANICAL, ELECTRICAL, PAVING, UTILITIES, FOUNDATIONS

TITLE: SOUTHEAST PLAZA BUILDING — 4TH FLOOR PLAN — SOUTH SECTION

DRAWN		CHECKED	
SCALE	1/8" = 1'-0"	DATE	11-15-73
PROJECT NUMBER		SHEET	OF
DRAWING NUMBER	A·F·51		