

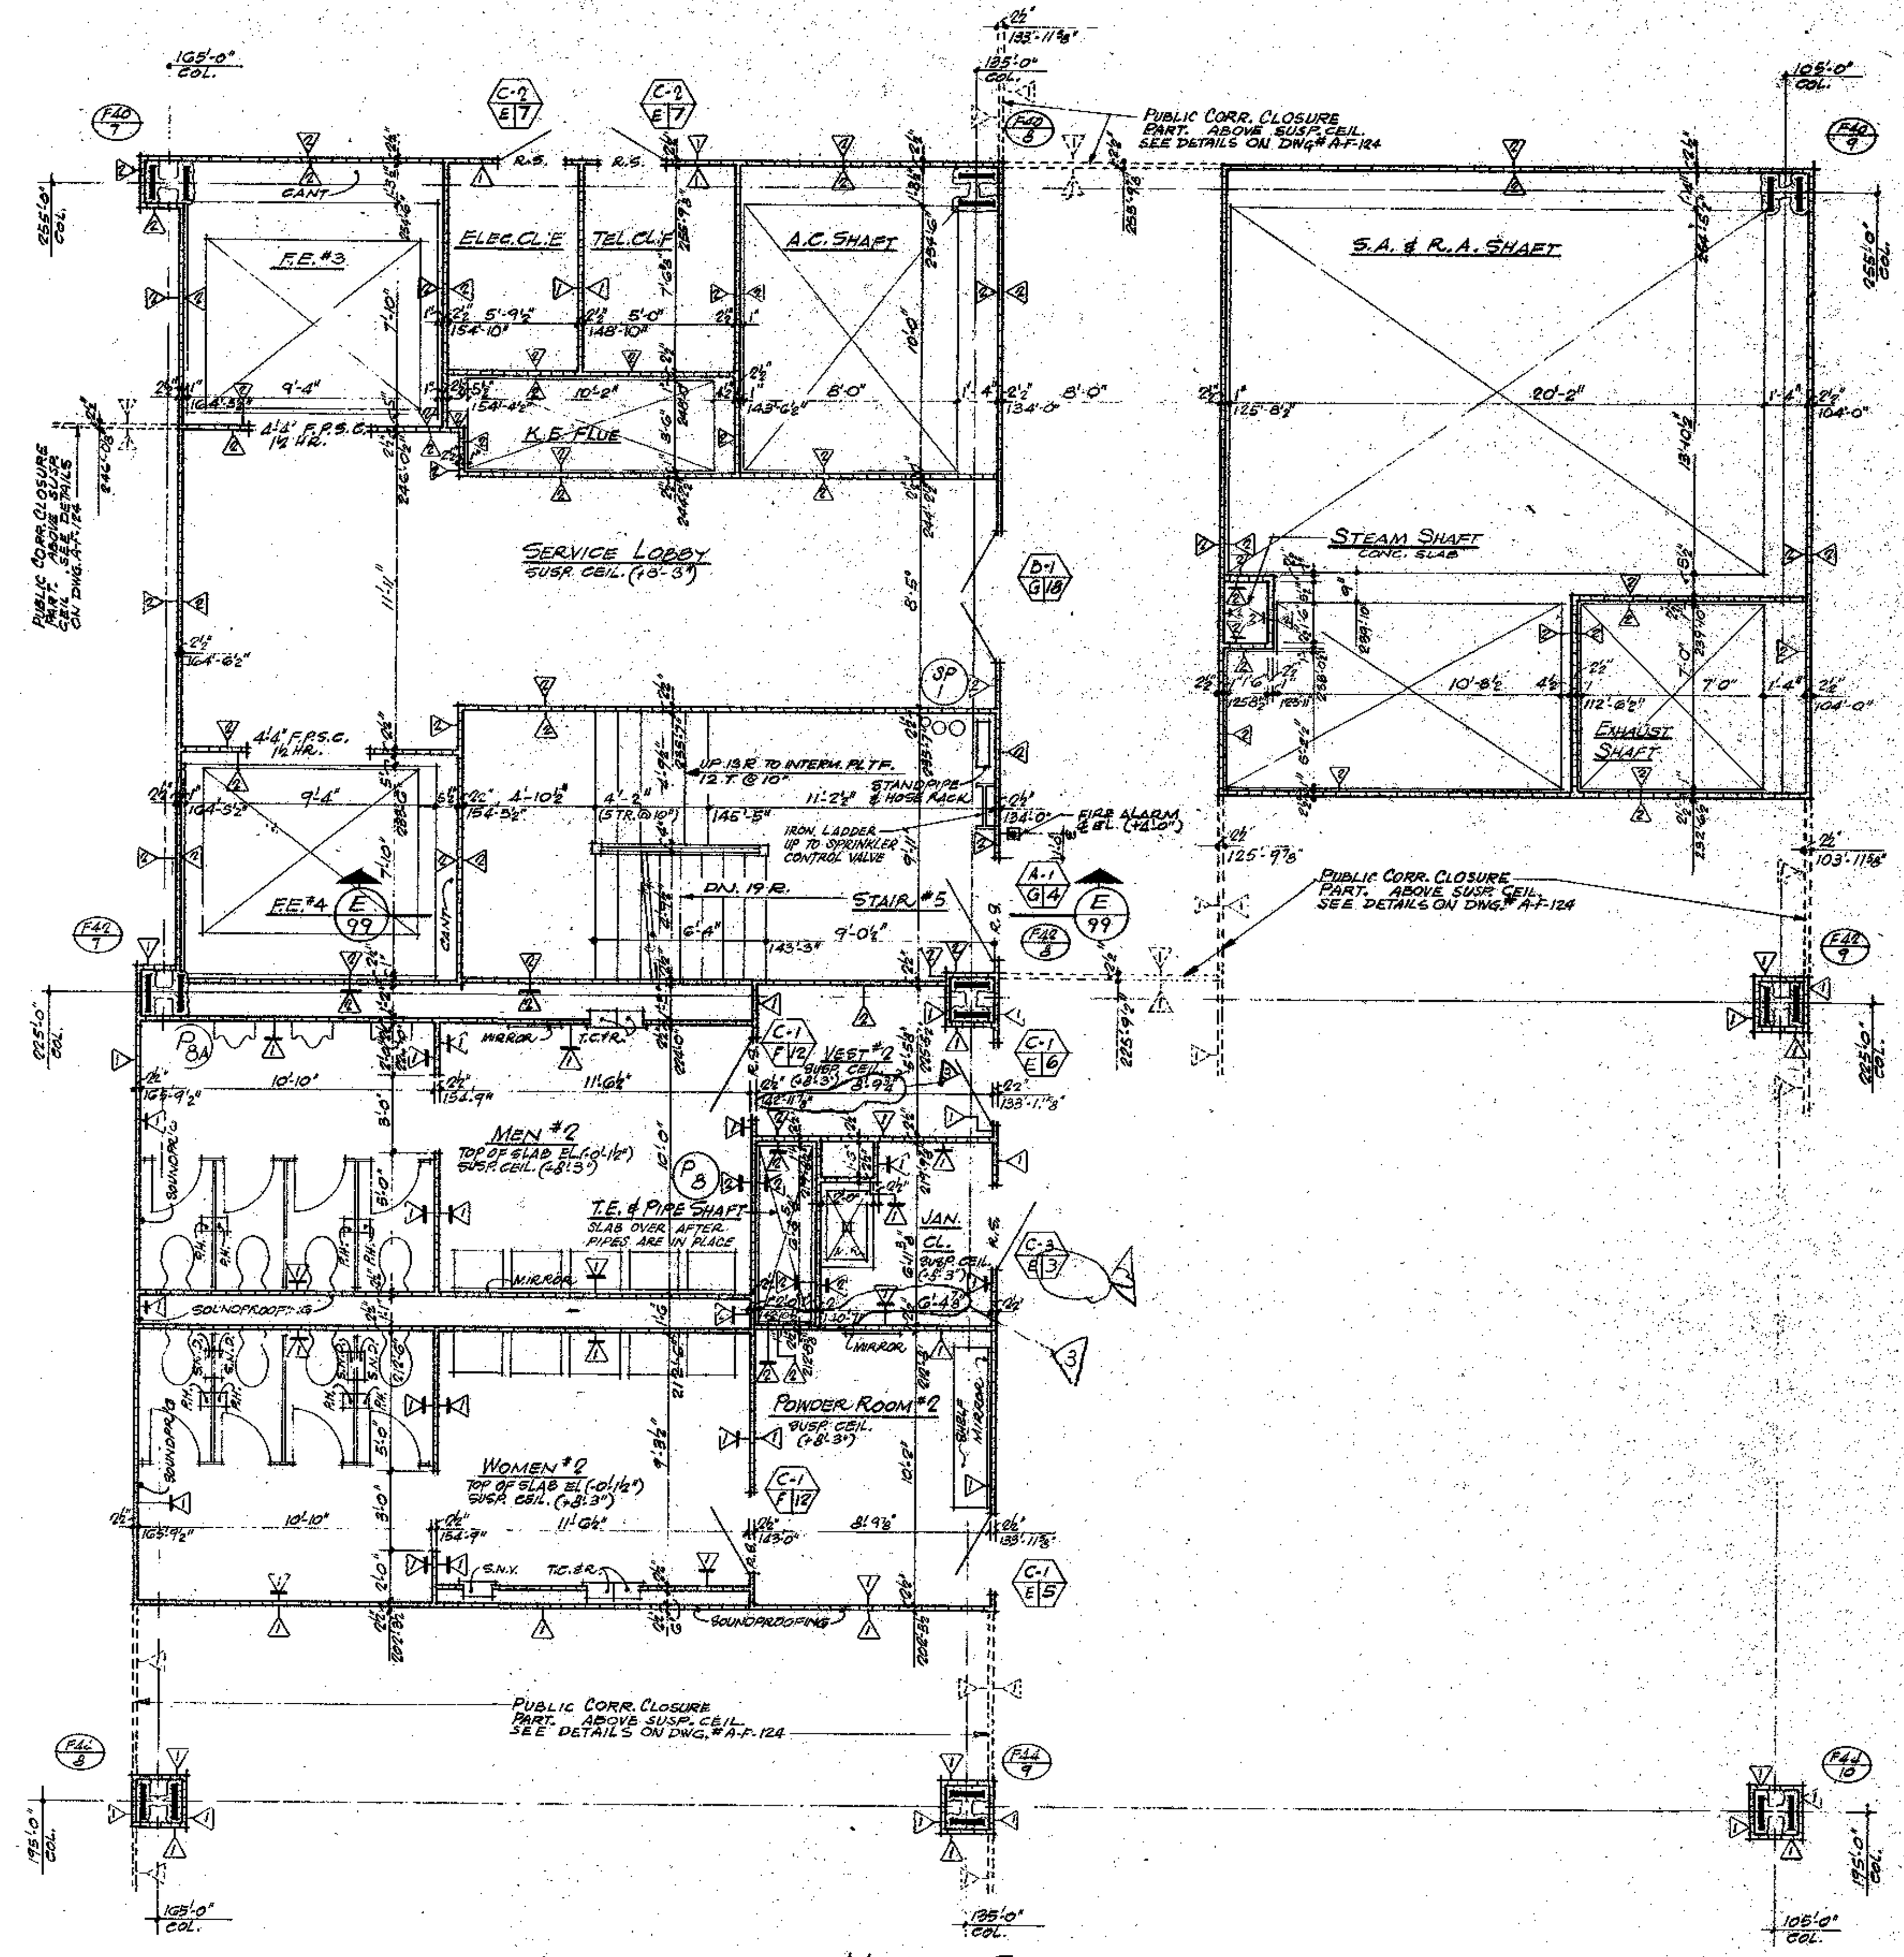


NORTH CORE

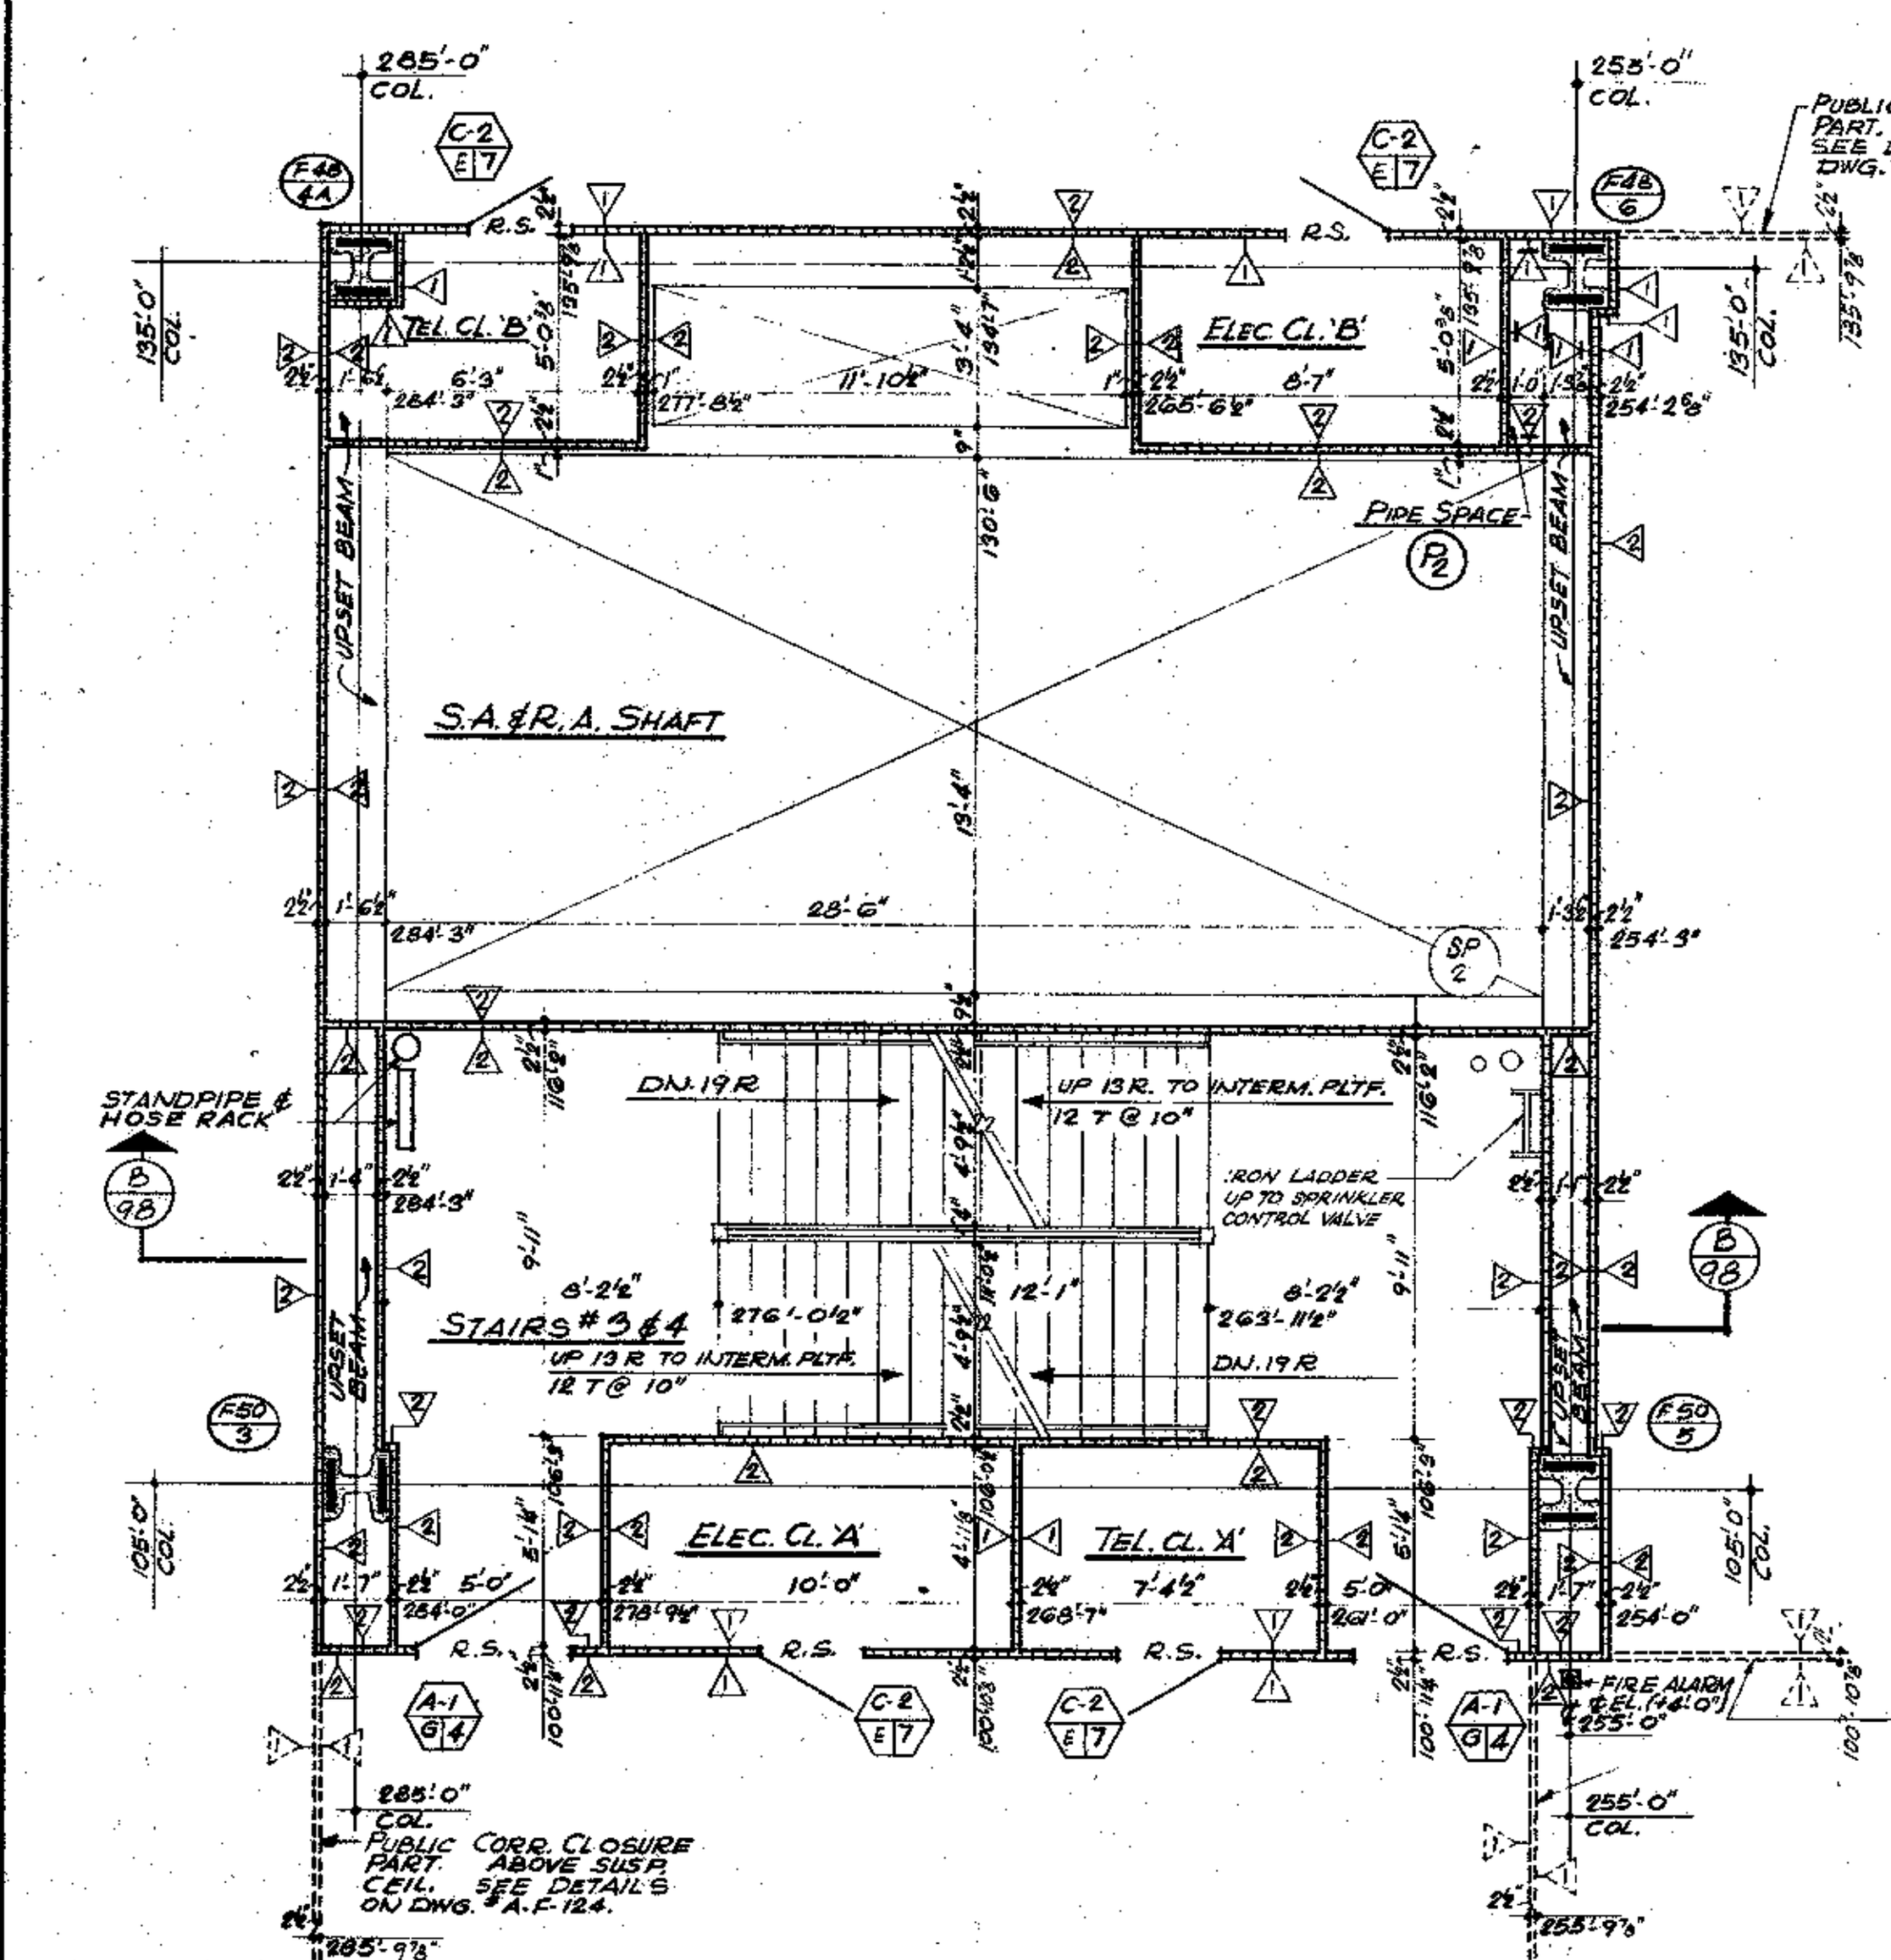

WEST CORE

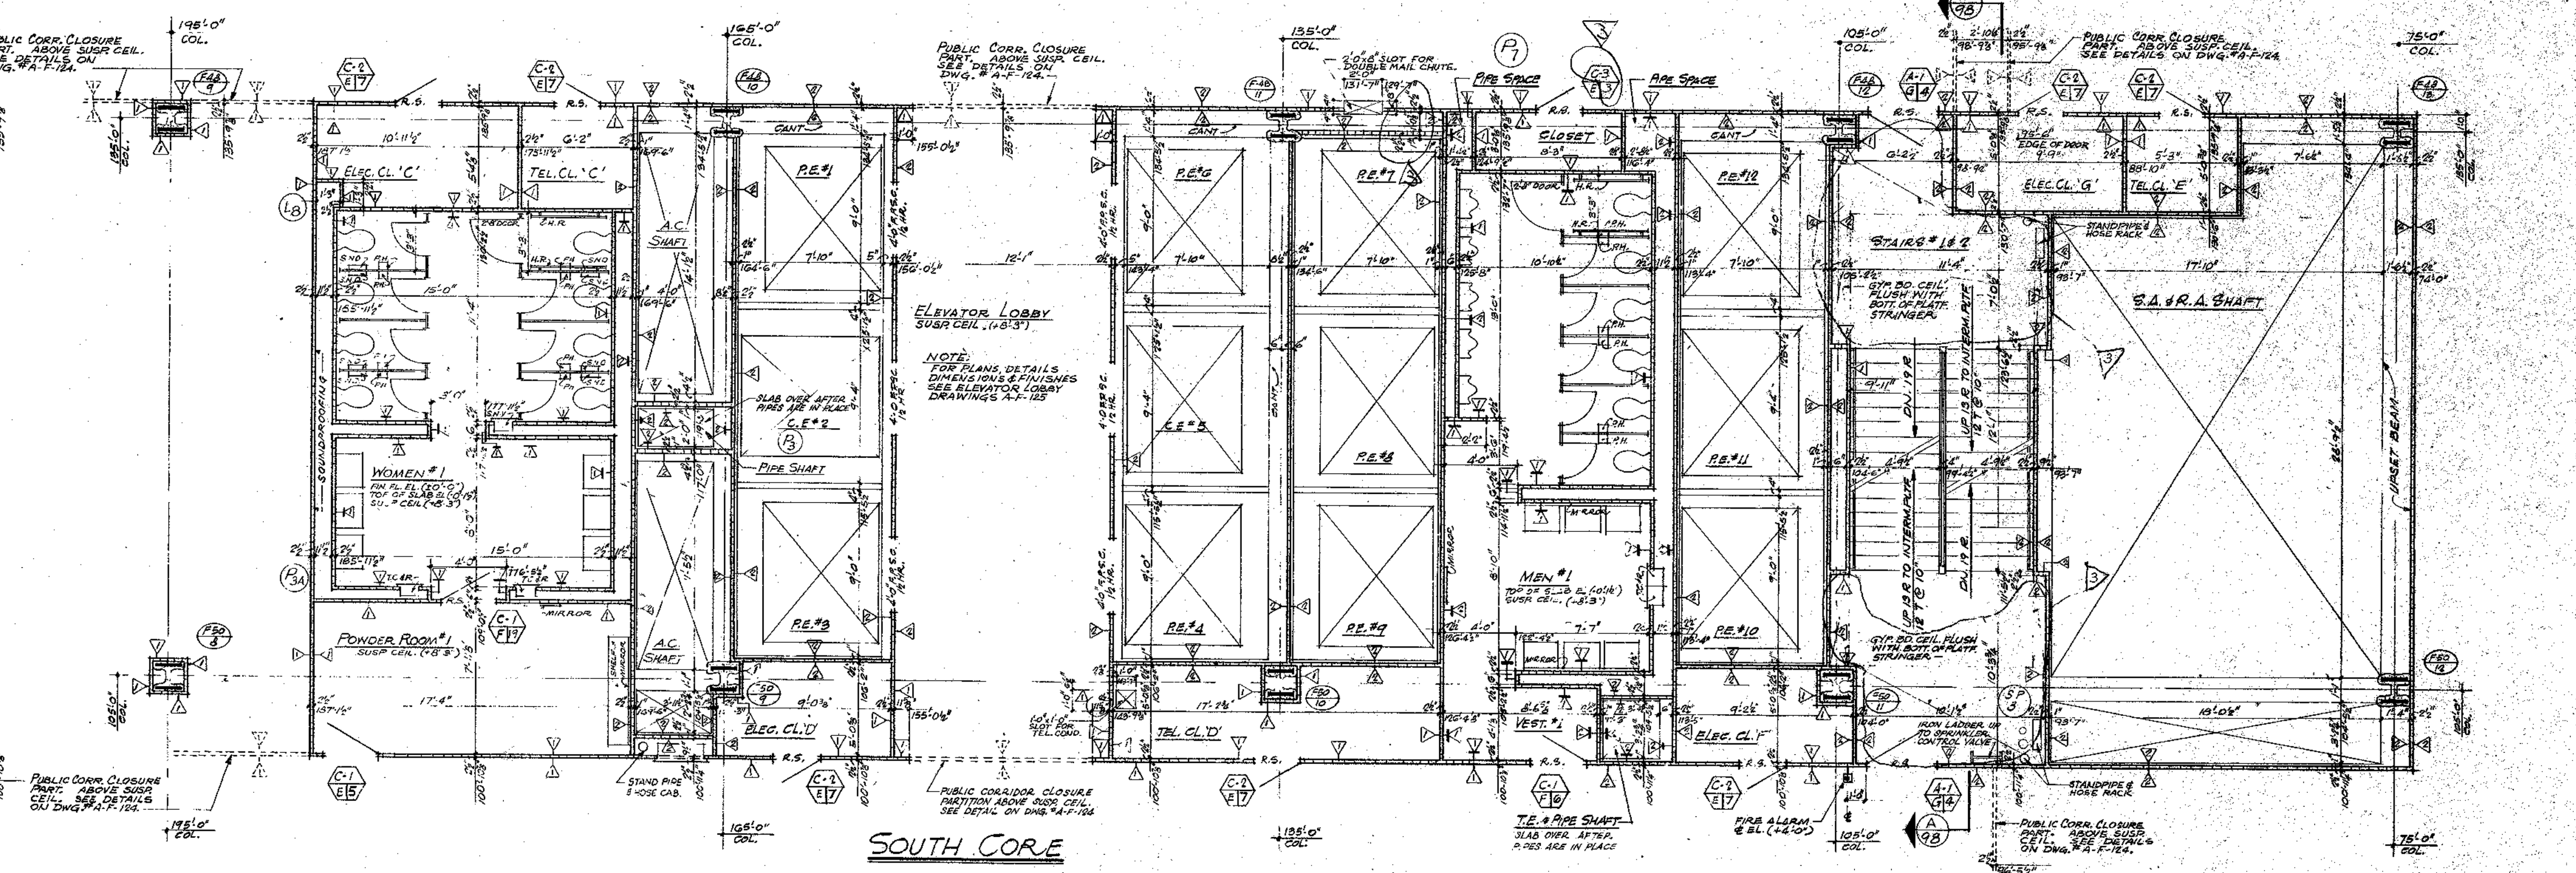

SOUTH CORE

NORTH

NOTES:

1- FOR GENERAL NOTES, KEY TO MATERIALS, FINISH SCHEDULE, DOOR SCHEDULE & SCHEDULE OF DRAWINGS, SEE DWG.# A-F-1 TO A-F-5
2- FOR COMPLETE 1/8" SCALE FLOOR PLANS SEE DWGS.# A-F-50 & A-F-51
3- ALL ELEVATIONS GIVEN THUS (10'0") ARE GIVEN IN RELATION TO FINISH FLOOR.
4- FOR ALL MECHANICAL AND ELECTRICAL LAYOUTS SEE RESPECTIVE ENGINEERS DRAWINGS.
5- FOR TYPICAL STAIR DETAILS AND SECTIONS SEE DWG.# A-F-100
6- FOR TYPICAL TOILET DETAILS SEE DRAWING # A-F-101
7- ALL TRENCH HEADERS TO BE FIREPROOFED AT UNDERSIDE OF SLAB FOR A WIDTH OF 4'-0" WITH A "SPRAY-ON" TYPE FIREPROOFING. SEE ARCHITECTURAL SPECIFICATION FOR TYPE AND ELECTRICAL ENGINEERS AND CONTRACTORS APPROVED SHOP DRAWINGS, FOR LOCATION AND EXTENT OF TRENCH HEADERS AND FIREPROOFING.
8- FINISHED FLOOR ELEVATION AND TOP OF SLAB ELEVATION ARE (±0'0") UNLESS OTHERWISE SHOWN OR NOTED.
9- CANTS ARE REQUIRED ON ALL BEAM PROJECTIONS OVER 2" ACTUAL DIMENSIONS IN ELEVATOR SHAFTS AND SHALL BE MINIMUM 75° FROM HORIZONTAL. SEE TYPICAL DETAIL DWG.# A-F-124
10- FOR CORRIDOR AND TOILET LIGHTING LAYOUTS SEE DWGS A-F-53 & A-F-54
11- EXITS AND SUB-DIVISION OF TENANT SPACE TO BE DETERMINED FROM TENANT ARCHITECTS DRAWINGS.
12- FOR PARTITION, BEAM AND COLUMN FIREPROOFING CONSTRUCTION DETAILS, SEE DRAWING # A-F-124.
13- WHERE NO SUSPENDED CEILINGS ARE CALLED FOR SUCH AS IN CLOSETS, STAIR PASSAGES, ETC. BOTTOM ELEVATION OF ALL PIPING AND DUCTWORK SHALL BE MAINTAINED AT +13'-10" TO PROVIDE FOR FUTURE CEILING INSTALLATION.

RECEIVED
OCT 23 1975
SKILLING - HELLE
CHRISTIANSEN - ROBERTSON
230 PARK AVE. N.Y.C.

1/4"=1'-0" 0 1' 2' 3' 4' 8' 12'

CONTRACT BID DRAWING date 11-21-73

NO.	DATE	BUL. NO.	BY	NO.	DATE	BUL. NO.	BY
				3	10-17-75	F-13	L.J.
				2	7-1[illegible]	R[illegible]	I.H.
				1	12-19-73	ADD #1	L.J.
REVISIONS				REVISIONS			

APPROVED

CHIEF, PLANNING DIVISION
DATE

THE WORLD TRADE CENTER

THE PORT AUTHORITY OF NEW YORK AND NEW JERSEY

MINORU YAMASAKI & ASSOCIATES
MINORU YAMASAKI, ARCHITECT

EMERY ROTH & SONS
RICHARD ROTH, ARCHITECT

SKILLING, HELLE, CHRISTIANSEN, ROBERTSON
STRUCTURAL ENGINEERS

THE PORT AUTHORITY OF NEW YORK AND NEW JERSEY
MECHANICAL, ELECTRICAL, PAVING, UTILITIES, FOUNDATIONS

TITLE
SOUTHEAST PLAZA BUILDING
4TH FLOOR CORE PLAN
OFFICE FLOOR

DRAWN		CHECKED	
SCALE	1/4" = 1'-0"	DATE	11-15-73
PROJECT NUMBER		SHEET	OF
DRAWING NUMBER	A-F-52		