

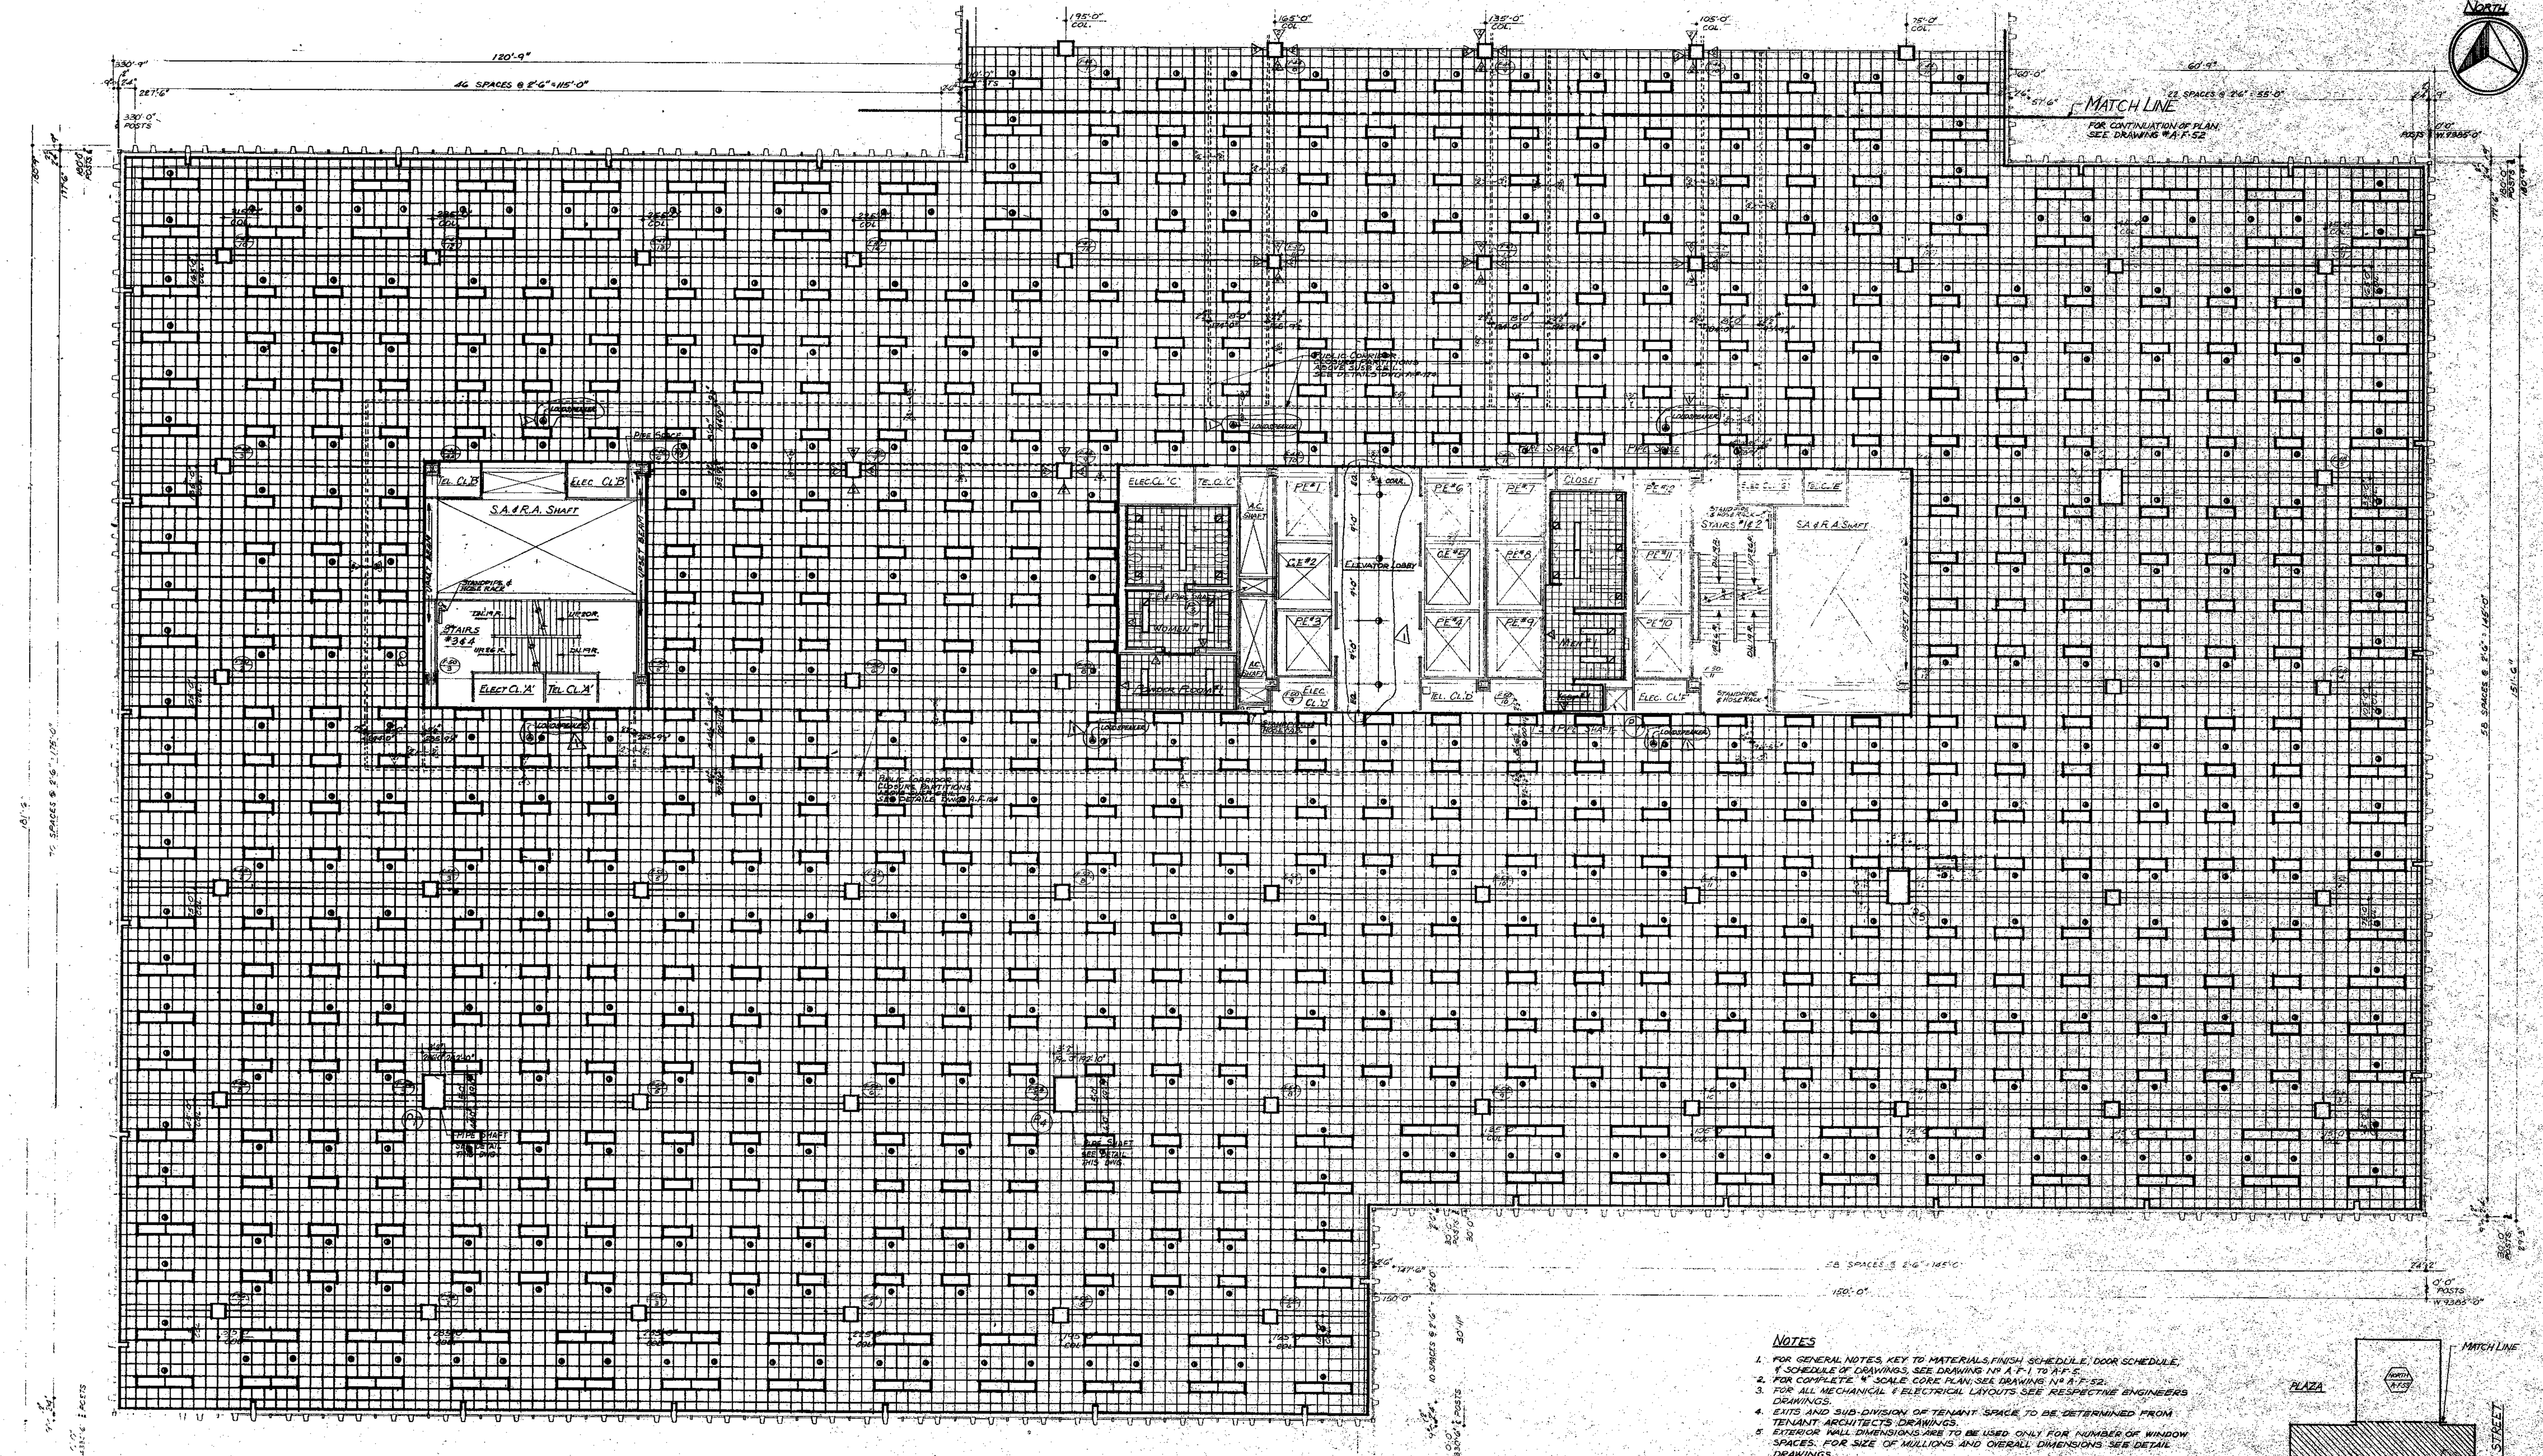


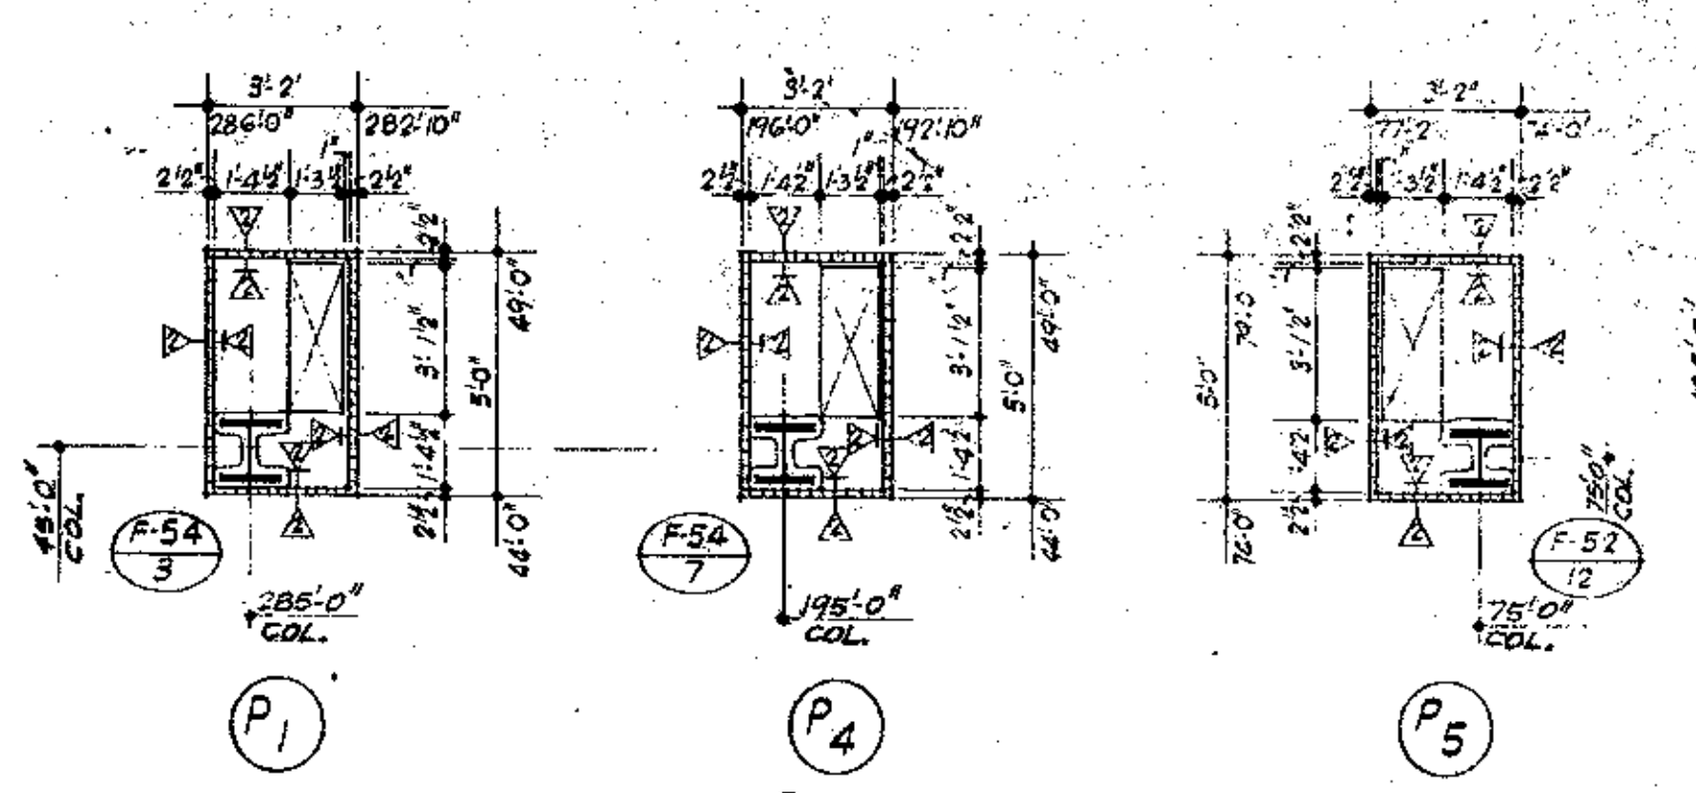

PIPE SHAFT DETAILS
SCALE 1/4" = 1'-0"

NOTES

1. FOR GENERAL NOTES, KEY TO MATERIALS, FINISH SCHEDULE, DOOR SCHEDULE, & SCHEDULE OF DRAWINGS, SEE DRAWING Nº A-F-1 TO A-F-5.
2. FOR COMPLETE 1/4" SCALE CORE PLAN, SEE DRAWING Nº A-F-52.
3. FOR ALL MECHANICAL & ELECTRICAL LAYOUTS SEE RESPECTIVE ENGINEERS DRAWINGS.
4. EXITS AND SUB-DIVISION OF TENANT SPACE TO BE DETERMINED FROM TENANT ARCHITECTS DRAWINGS.
5. EXTERIOR WALL DIMENSIONS ARE TO BE USED ONLY FOR NUMBER OF WINDOW SPACES. FOR SIZE OF MULLIONS AND OVERALL DIMENSIONS SEE DETAIL DRAWINGS.
6. CORRIDOR AND TOILET LIGHTING LAYOUTS ARE AS SHOWN. FOR ALL OTHER LIGHTING SEE ELECTRICAL DRAWINGS AND ARCHITECTURAL DETAILS.
7. FOR PUBLIC CORRIDOR CLOSURE PARTITIONS ABOVE SUSP. CEILING SEE DRAWING A-F-51
8. THIS DRAWING TO BE USED FOR LIGHTING AND SPRINKLER LAYOUTS ONLY.

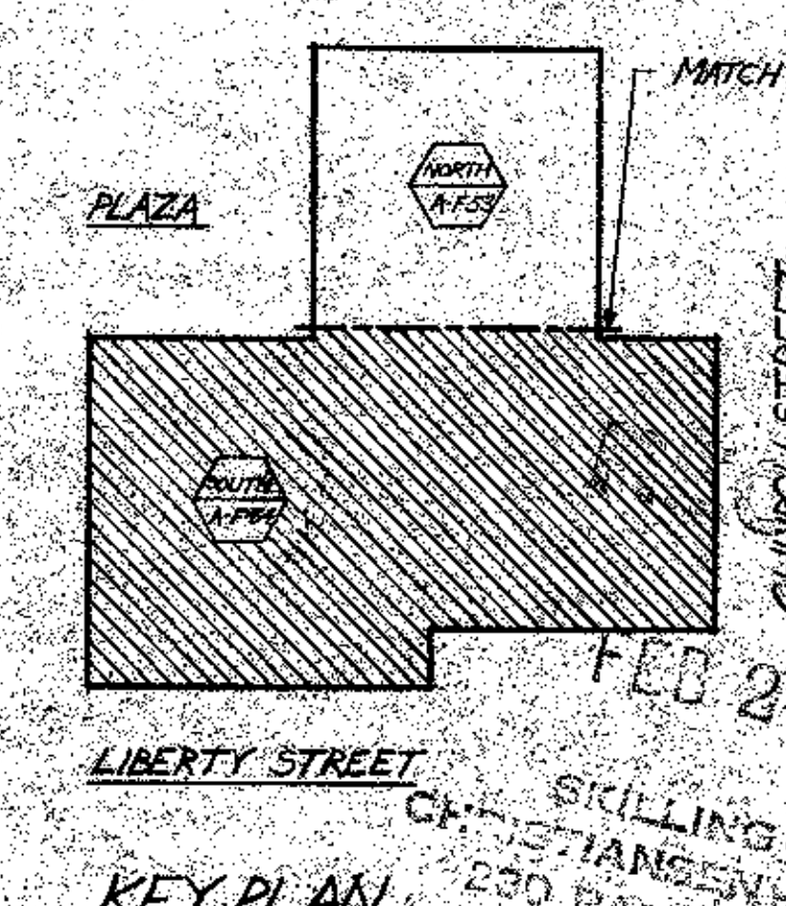

KEY PLAN

1/8" = 1'-0" 0 4 8 16 24

FEB 28 1975
SKILLING-HELLE-CHRISTIANSEN-ROBERTSON
230 PARK AVE. N.Y.C.

CONTRACT BID DRAWING date 11-21-73

NO.	DATE	BUL. NO.	BY	NO.	DATE	BUL. NO.	BY
				⚠	12-19-73	ADD #1	L.J.

REVISIONS | REVISIONS

APPROVED

CHIEF, PLANNING DIVISION

DATE

THE WORLD TRADE CENTER

THE PORT AUTHORITY OF NEW YORK AND NEW JERSEY

MINORU YAMASAKI & ASSOCIATES
MINORU YAMASAKI, ARCHITECT

EMERY ROTH & SONS
RICHARD ROTH, ARCHITECT

SKILLING, HELLE, CHRISTIANSEN, ROBERTSON
STRUCTURAL ENGINEERS

THE PORT AUTHORITY OF NEW YORK AND NEW JERSEY
MECHANICAL, ELECTRICAL, PAVING, UTILITIES, FOUNDATIONS

TITLE: SOUTHEAST PLAZA BUILDING
4TH FLOOR REFLECTED CEILING PLAN - SOUTH

DRAWN		CHECKED	
SCALE	1/8" = 1'-0"	DATE	11-15-73
PROJECT NUMBER		SHEET	OF
DRAWING NUMBER	A·F·54		

EASTERN ARTIST'S AND DRAFTING MATERIALS