

NORTH

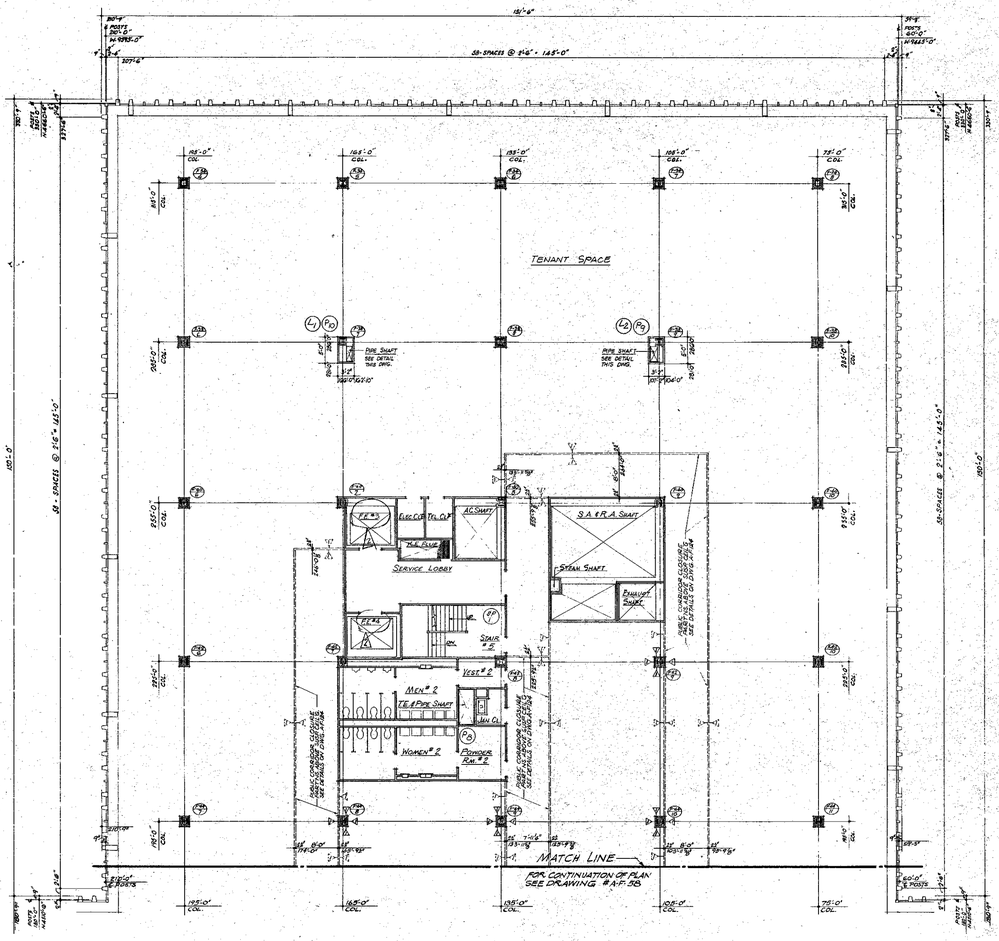

Notes


1. FOR GENERAL NOTES, KEY TO MATERIALS, ABBREVIATIONS, FINISH SCHEDULE, DOOR SCHEDULE & SYMBOLS SEE DRAWING #A-F-10 & A-F-11
2. FOR COMPLETE 1" SCALE CORE PLAN SEE DRAWING #A-F-6.3
3. ALL ELEVATIONS SHOWN THUS (0.0'-0") ARE TAKEN IN RELATION TO FINISH FLOOR
4. FOR ALL MECHANICAL & ELECTRICAL LAYOUTS, SEE RESPECTIVE ENGINEERS DWG.
5. FOR TYPICAL STAIR DETAILS SEE DRAWING #A-F-100.
6. FOR TYPICAL TOILET DETAILS, SEE DRAWING #A-F-101
7. ALL TRENCH HEADERS TO BE PREPROTECTED AT UNDERSIDE OF SLAB FOR A WIDTH OF 6'-0" WITH A SPRAY-ON FIREPROOFING. SEE ARCHITECTURAL SPECIFICATIONS FOR TYPE AND ELECTRICAL ENGINEERS & CONTRACTORS APPROVED SHOP DWGS. FOR LOCATION & EXTENT OF TRENCH HEADERS AND FIREPROOFING
8. FINISHED FLOOR ELEVATION AND TOP OF SLAB ELEVATION ARE (0.0-0") UNLESS OTHERWISE SHOWN OR NOTED.
9. CANTS ARE REQUIRED ON ALL BEAM PROJECTIONS OVER 3" ACTUAL DIMENSION IN ELEVATOR SHAFTS AND SHALL BE MINIMUM 75° FROM HORIZONTAL. SEE TYPICAL DETAIL DRAWING A-F-124.
10. FOR CORRIDOR & TOILET PARTITIONS SEE DWG. #A-E.6A.1 FOR ALL OTHER PARTITIONS SEE ELECTRICAL DRAWINGS AND ARCHITECTURAL DETAILS.
11. EXITS AND SUB-DIVISION OF TENANT SPACE TO BE DETERMINED FROM TENANT'S ARCHITECTS DRAWINGS.
12. FOR FIREPROOFING OF ALL FREE STANDING COLUMNS WITHIN PERIMETER WALL NOT SHOWN OR NOTED ON THIS PLAN OR CORE PLAN, REFER TO FIREPROOFING ABOVE COLUMNS AND FINISH WITH METAL STUDS 1 5/8" GYPSUM WALLBOARD. SEE TYPICAL DETAILS ON DRAWING #A-F-124.
13. EXTERIOR WALL DIMENSIONS ARE TO BE USED ONLY FOR NUMBER OF WINDOW SPACES. FOR SIZE OF MULLIONS AND OVER-ALL DIMENSIONS SEE DETAIL DRAWINGS.

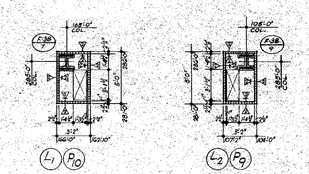

PIPE SHAFT DETAILS

SCALE 1/4" = 1'-0"

NOTE:
READ PIPE SHAFT #'TEA
PLANS AND PLACE

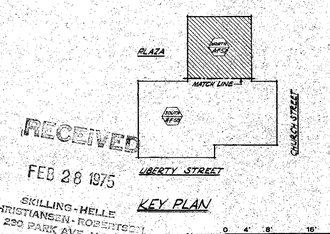

KEY PLAN

RECEIVED
FEB 28 1975
SKILLING-HELLE CHRISTIANSEN-ROBERTSON
290 PARK AVE. N.Y.C.

CONTRACT BID DRAWING date 11-21-75

NO.	DATE	SUB. NO.	BY
△1	7-17-74	ADD'N	I.A.
△2	12-19-75	ADD'N	L.J.

REVISIONS

APPROVED

CHIEF, PLANNING DIVISION

DATE

THE WORLD TRADE CENTER

THE PORT AUTHORITY OF NEW YORK AND NEW JERSEY

MINORU YAMASAKI & ASSOCIATES
MINORU YAMASAKI, ARCHITECT

SKILLING, HELLE, CHRISTIANSEN, ROBERTSON
STRUCTURAL ENGINEERS

EMERY ROTH & SONS
RICHARD ROTH, ARCHITECT

THE PORT AUTHORITY OF NEW YORK AND NEW JERSEY
MECHANICAL, ELECTRICAL, PAVING, UTILITIES, FOUNDATIONS

TITLE: SOUTHEAST PLAZA BUILDING
5TH FLOOR PLAN
NORTH SECTION

DRAWN		CHECKED	
SCALE	1/8"-1'-0"	DATE	11-15-73
PROJECT NUMBER		SHEET	OF
DRAWING NUMBER	A-F-57		