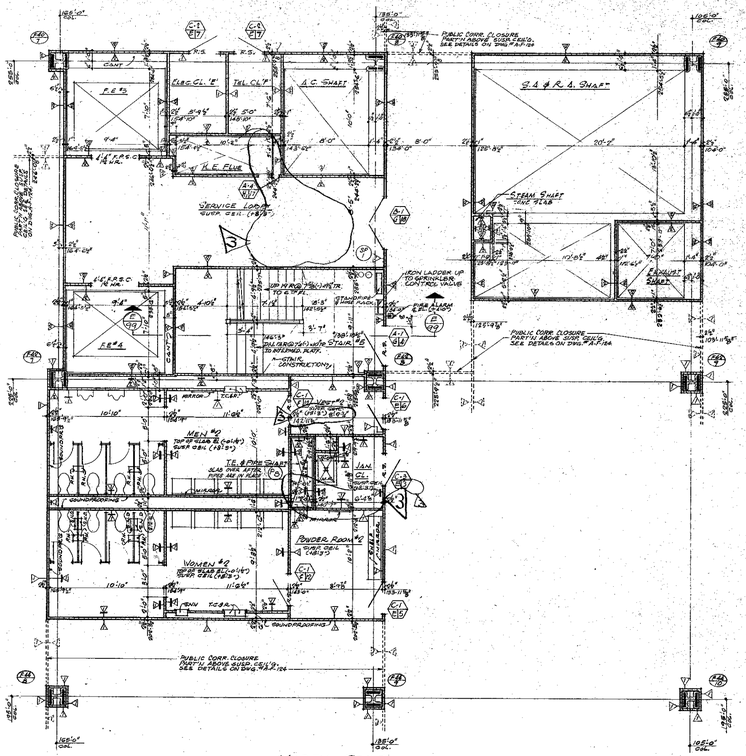


RECEIVED
OCT 23 1975
SKILLING - HELLE CHRISTIANSEN - ROBERTSON 230 PARK AVE. N.Y.C.

NOTES:

1. FOR GENERAL NOTES, KEY TO MATERIALS, FINISH SCHEDULE, DOOR SCHEDULE & SYMBOLS OF DRAWINGS, SEE DWG. A.P.-1.
2. FOR COMPLETE 8th SCALE PLANS, SEE DWGS. A.P.-2, 3, 4 & A.P.-5.
3. ALL ELEVATIONS GIVEN THUS (8'-0") ARE GIVEN IN RELATION TO FINISH FLOOR.
4. FOR ALL MECHANICAL AND ELECTRICAL LAYOUTS SEE RESPECTIVE ENGINEER'S DRAWINGS.
5. FOR TYPICAL STAIR DETAILS AND TREADS SEE DWG. A.P.-10.
6. FOR TYPICAL TOILET DETAILS SEE DRAWING # A.P.-10.
7. ALL TRENCH HEADERS TO BE RELOCATED AT LOCATIONS OF SLABS FOR A WIDTH OF 6'-0" WITH A "SPRAY ON" TYPE FIREPROOFING SEE ARCHITECTURAL SPECIFICATIONS FOR TYPE AND ELECTRICAL ENGINEERS AND CONTRACTORS APPROVED SHOP DRAWINGS FOR LOCATION AND EXTENT OF TRENCH HEADERS AND FIREPROOFING.
8. FINISHED FLOOR, ELEVATION AND TOP OF SLAB ELEVATION ARE (8'-0") UNLESS OTHERWISE SHOWN OR NOTED.
9. CAMFS ARE REQUIRED ON ALL BEAM PROJECTIONS OVER 2" ACTUAL DIMENSIONS IN ELEVATOR SHAFTS AND WALLS AT MINIMUM 78° FROM HORIZONTAL. SEE TYPICAL DETAIL DWG. A.P.-11A
10. FOR CORRIDOR AND TOILET LIGHTING LAYOUTS SEE 8th SCALE PLANS.
11. EXITS AND SUBDIVISION OF TENANT SPACE TO BE DETERMINED FROM ARCHITECTS DRAWINGS.
12. FOR PARTITION, BEAM & COLUMN FIREPROOFING CONSTRUCTION DETAILS SEE DRAWING A.P.-11A.
13. WHERE NO SUSPENDED CEILINGS ARE CALLED FOR, SUCH AS IN CLOSETS, STAIR, PASSAGES, ETC. PARTITION ELEVATION SHALL BE GIVEN AND DUCTWORK, WALLS SHALL BE MAINTAINED AT SLAB TO PROVIDE FOR FUTURE CEILING INSTALLATION.

CONTRACT BID DRAWING date 11-21-75

NO.	DATE	REVISIONS	BY
1	10-17-75	W-18	J.K.
2	1-17-74	REVISED	J.H.
3	12-19-73	ADDIT	L.L.

APPROVED
CHIEF, PLANNING DIVISION
DATE

THE WORLD TRADE CENTER
THE PORT AUTHORITY OF NEW YORK AND NEW JERSEY

MINORU YAMASAKI & ASSOCIATES — MINORU YAMASAKI, ARCHITECT
EMERY ROTH & SONS — RICHARD ROTH, ARCHITECT
SKILLING, HELLE, CHRISTIANSEN, ROBERTSON — STRUCTURAL ENGINEERS
THE PORT AUTHORITY OF NEW YORK AND NEW JERSEY — MECHANICAL, ELECTRICAL, PAVING, UTILITIES, FOUNDATIONS

1/4"-1'-0" 0 4' 8' 12' 16' 20' 24' 32' 40'

TITLE: SOUTHEAST PLAZA BUILDING
5TH FLOOR CORE PLAN
OFFICE FLOOR

DRAWN		CHECKED	
SCALE	1/4"=1'-0"	DATE	11-15-73
PROJECT NUMBER		SHEET	OF
DRAWING NUMBER	A.P.-59		