
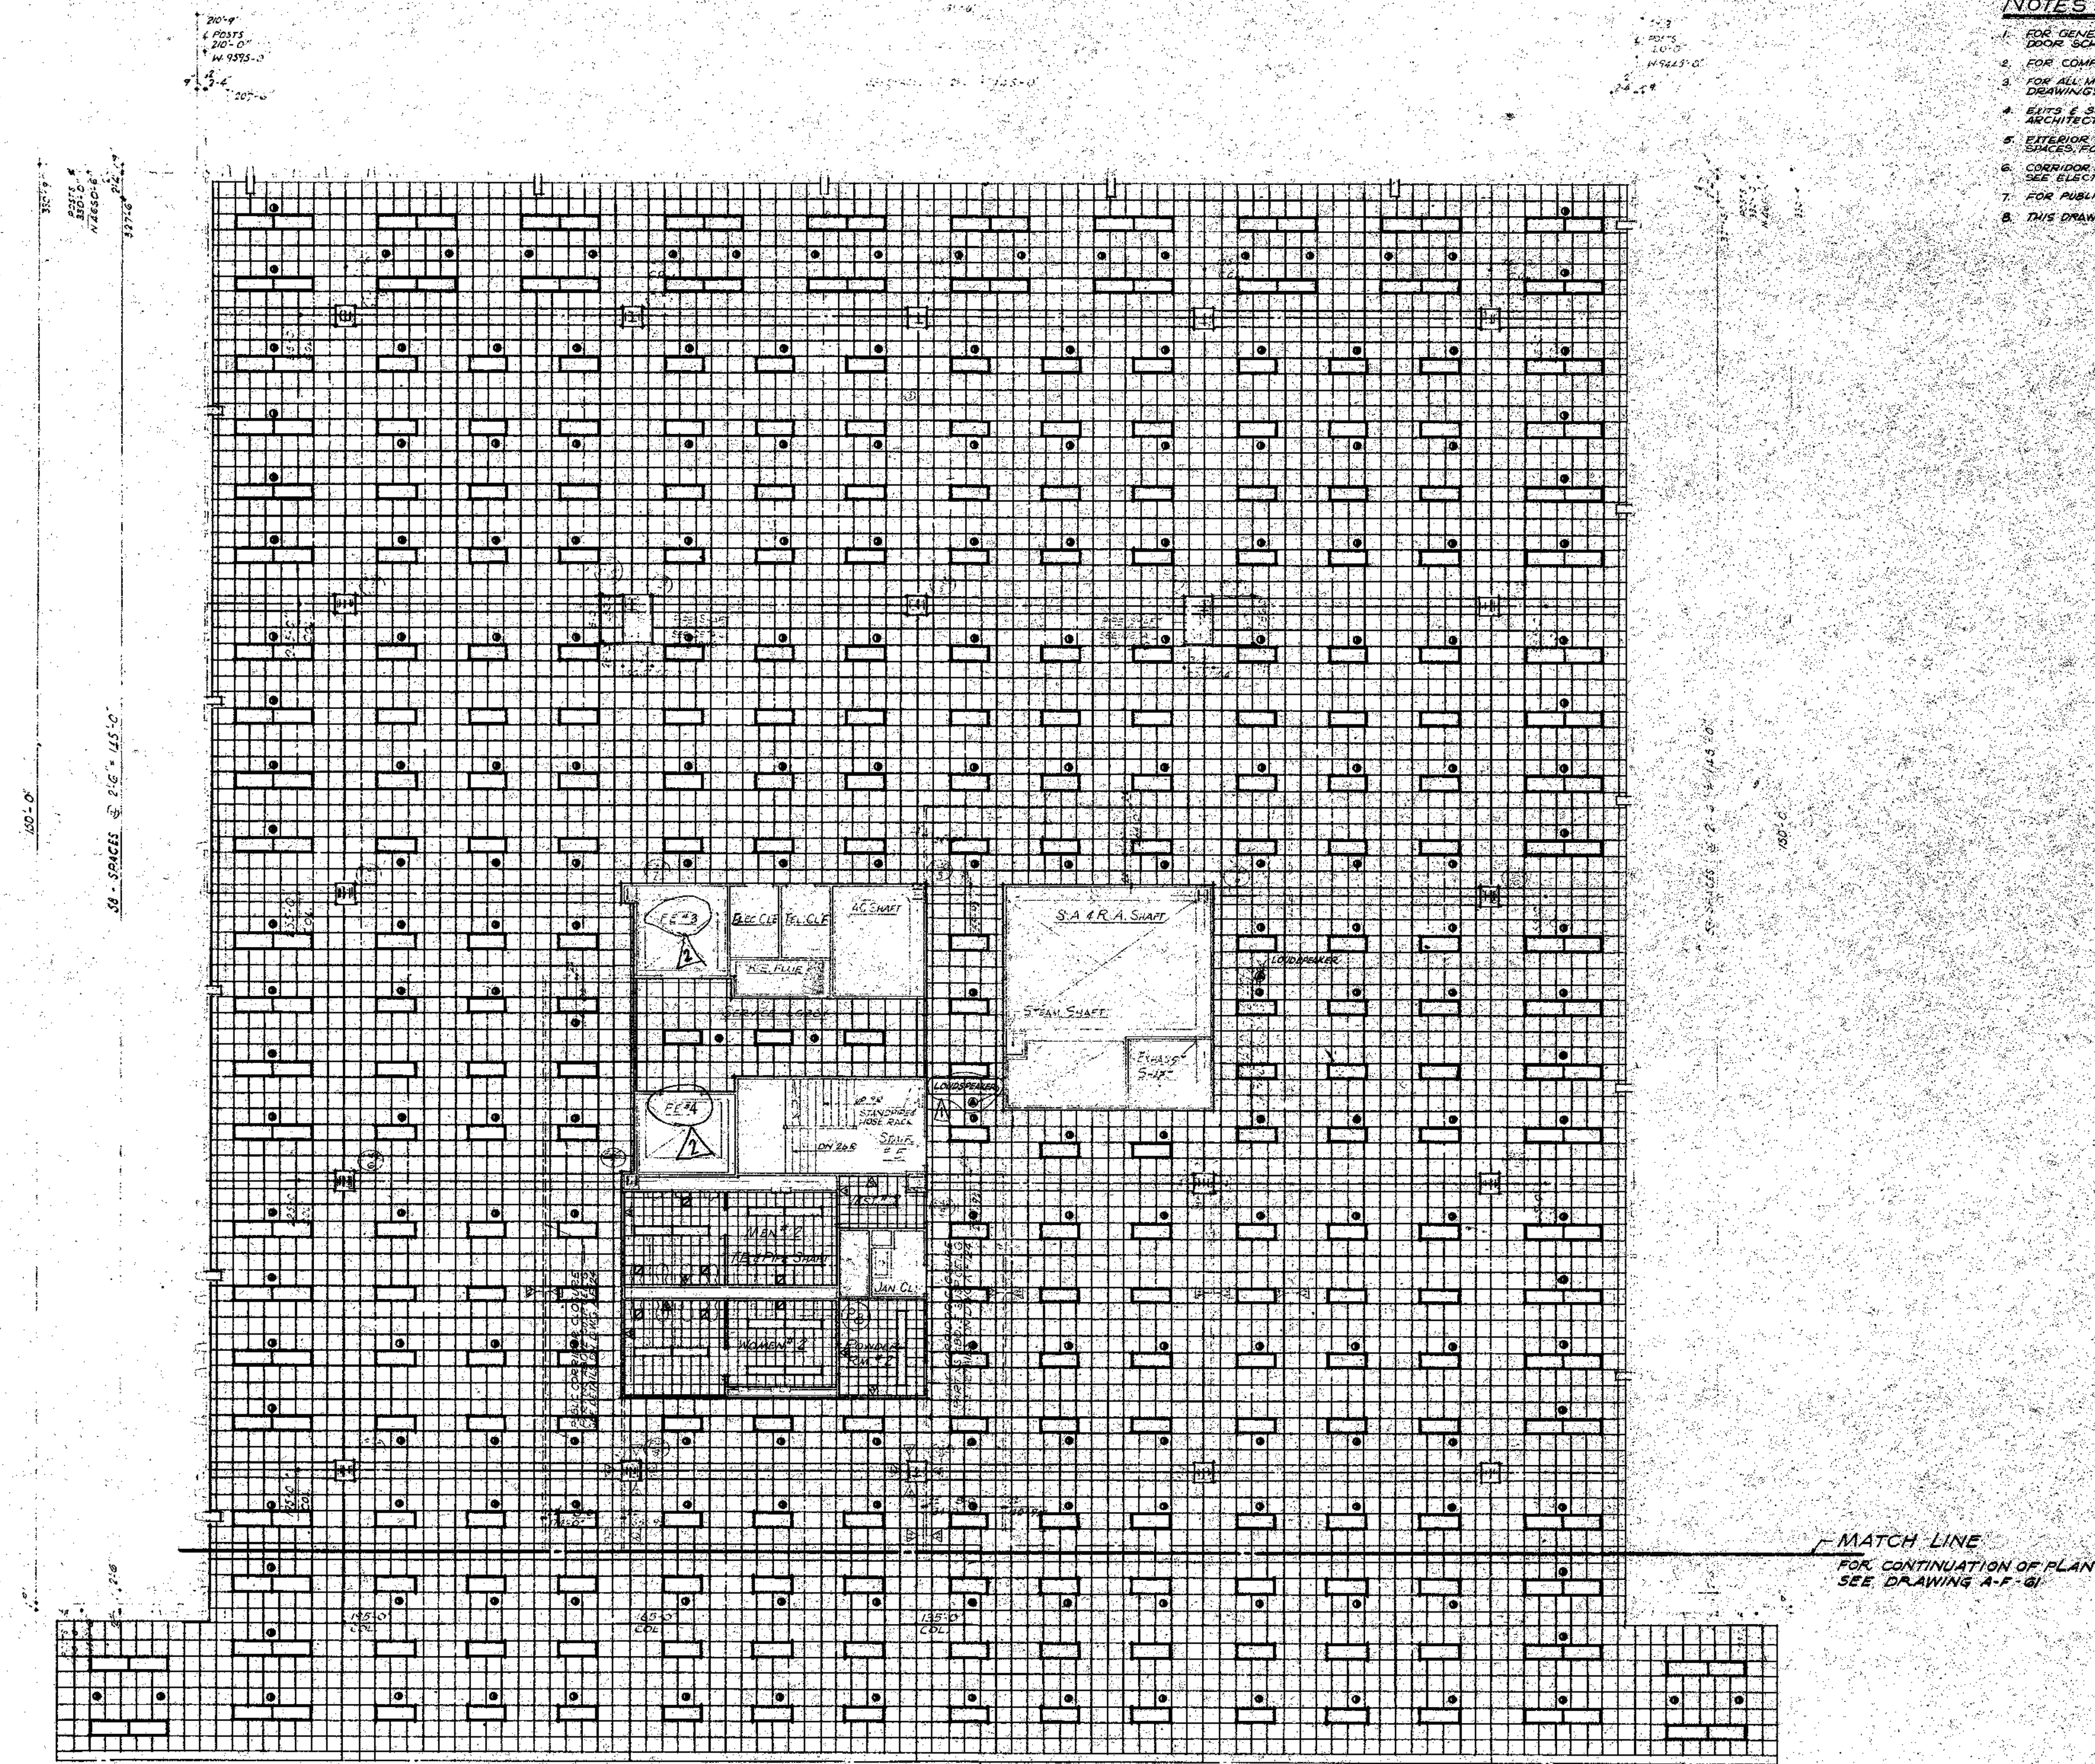


NORTH

NOTES:

1. FOR GENERAL NOTES, KEY TO MATERIALS, ABBREVIATIONS, FINISH SCHEDULE, DOOR SCHEDULE, SCHEDULE OF DRAWINGS SEE DRAWING # A-F-1 TO A-F-5
2. FOR COMPLETE ¼" SCALE CORE PLAN SEE DRAWING # A-F-59
3. FOR ALL MECHANICAL & ELECTRICAL LAYOUTS SEE RESPECTIVE ENGINEERS DRAWINGS.
4. EXITS & SUB-DIVISION OF TENANT SPACE TO BE DETERMINED FROM TENANT ARCHITECTS DRAWINGS.
5. EXTERIOR WALL DIMENSIONS ARE TO BE USED ONLY FOR NUMBER OF WINDOW SPACES, FOR SIZE OF MULLIONS & OVERALL DIMENSIONS SEE DETAIL DRAWINGS.
6. CORRIDOR & TOILET LIGHTING LAYOUTS ARE AS SHOWN. FOR ALL OTHER LIGHTING SEE ELECTRICAL DRAWINGS & ARCHITECTURAL DETAILS.
7. FOR PUBLIC CORRIDOR PARTITIONS ABOVE SUSP. CEILING SEE DRAWING # A-F-57
8. THIS DRAWING TO BE USED FOR LIGHTING & SPRINKLER LAYOUT ONLY.

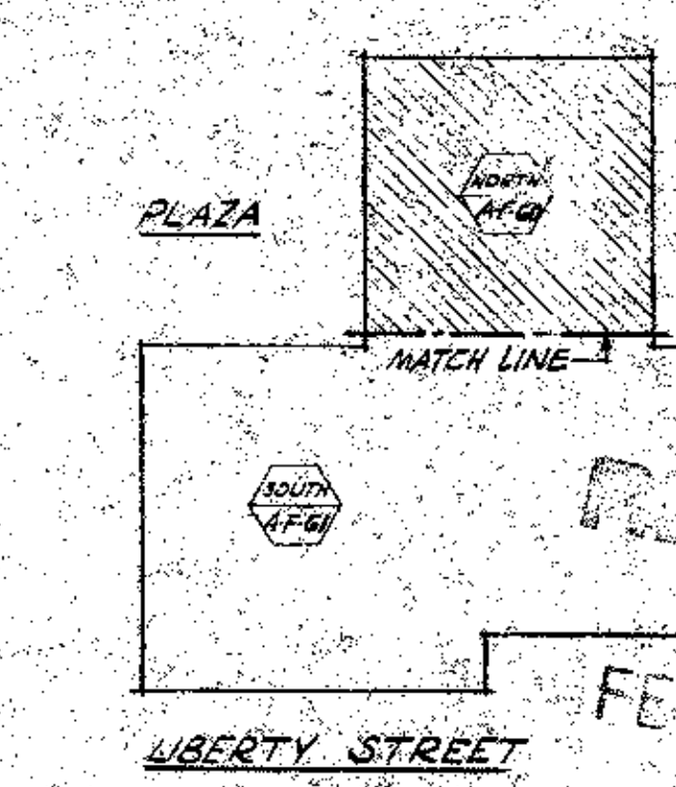

KEY PLAN

…VED
FEB 28 1975
SKILLING - HELLE
CHRISTIANSEN - ROBERTSON
230 PARK AVE. N.Y.C.

1/8"=1'-0" 0 4' 8' 16' 24'

11-21-73

NO.	DATE	BUL. NO.	BY
1	7-19-74	REV #1	I.H.
1	12-19-73	ADD. #1	L.J.

REVISIONS

APPROVED

CHIEF, PLANNING DIVISION

DATE

THE WORLD TRADE CENTER

THE PORT AUTHORITY OF NEW YORK AND NEW JERSEY

MINORU YAMASAKI & ASSOCIATES
MINORU YAMASAKI, ARCHITECT

EMERY ROTH & SONS
RICHARD ROTH, ARCHITECT

SKILLING, HELLE, CHRISTIANSEN, ROBERTSON
STRUCTURAL ENGINEERS

THE PORT AUTHORITY OF NEW YORK AND NEW JERSEY
MECHANICAL, ELECTRICAL, PAVING, UTILITIES, FOUNDATIONS

TITLE: SOUTHEAST PLAZA BUILDING
5TH FLOOR REFLECTED CEILING PLAN - NORTH

DRAWN		CHECKED	
SCALE	1/8"=1'-0"	DATE	11-15-73
PROJECT NUMBER		SHEET	OF
DRAWING NUMBER	A-F-60		