
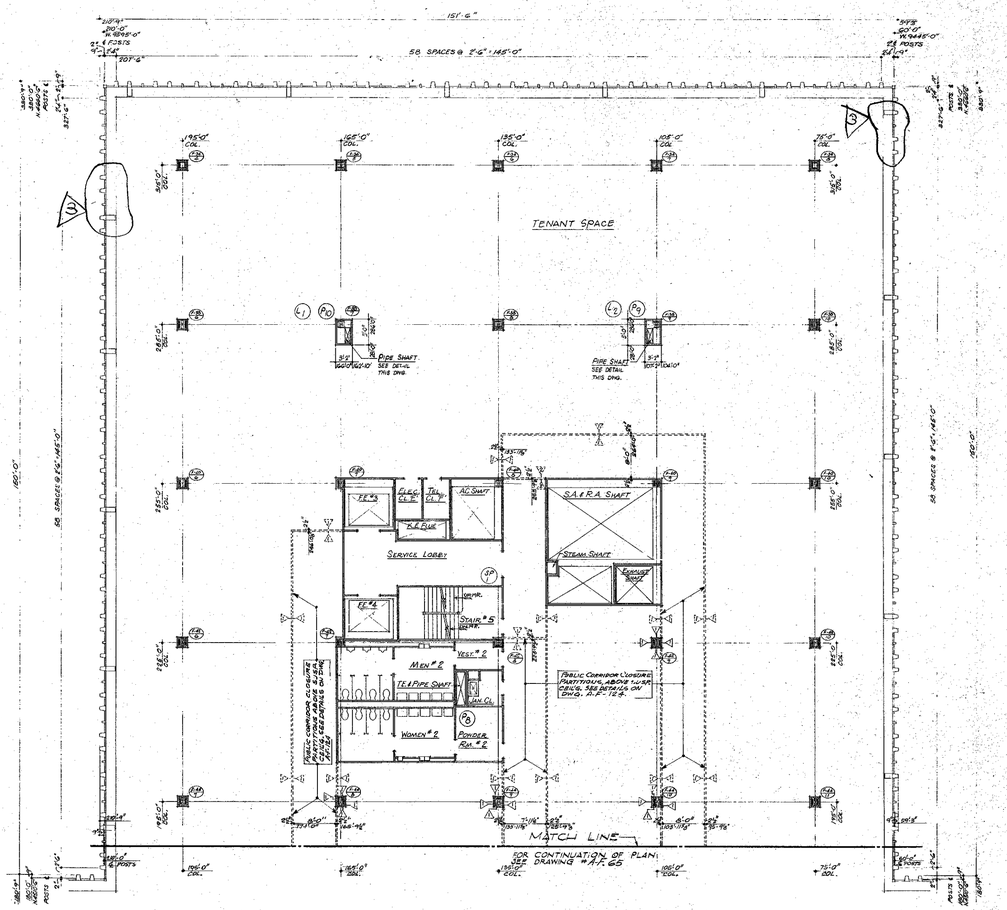


NORTH

Notes:

1. FOR GENERAL NOTES, KEY TO MATERIALS, ABBREVIATIONS, FINISH SCHEDULE, DOOR SCHEDULE OR SYMBOLS, SEE DRAWING #A.F.-51 TO A.F.-56
2. FOR COMPLETE 4" SCALE CORE PLAN SEE DRAWING #A.F.-66
3. ALL ELEVATIONS SHOWN THUS (10'-0") ARE TAKEN IN RELATION TO FINISH FLOOR.
4. FOR ALL MECHANICAL & ELECTRICAL LAYOUTS SEE RESPECTIVE ENGINEERS DWGS.
5. FOR TYPICAL STAIR DETAILS SEE DRAWING #A.F.-100
6. FOR TYPICAL TOILET PARTITIONS SEE DRAWING #A.F.-102
7. ALL PARTITIONS ON CORE FLOOR TO BE FURRED 1" CLEAR OF SLAB FROM FINISH FLOOR TO 9'-0" WITH 5/8" GYPSUM WALLBOARD. SEE ARCHITECTURAL SPECIFICATIONS. ALL TYPE AND ELECTRICAL ENGINEERS & CONTRACTORS APPROVED SHOP DWGS. FOR LOCATION & EXTENT OF FURRING HORIZONTAL AND VERTICAL.
8. FINISH FLOOR ELEVATION AND TOP OF SLAB ELEVATION ARE (10'-0") UNLESS OTHERWISE SHOWN OR NOTED.
9. CAPS ARE REQUIRED ON ALL BEAM PROJECTIONS OVER 2" ACTUAL DIMENSION IN ELEVATOR SHAFTS AND SHALL BE MINIMUM 78" FROM HORIZONTAL SEE TYPICAL DETAIL DRAWING A.F.-124
10. FOR CORRIDOR AND TOILET LIGHTING LAYOUTS SEE DWG. #A.F.-67; FOR ALL OTHER LIGHTING SEE ELECTRICAL DRAWING AND ARCHITECTURAL DETAILS.
11. EXITS AND SUBDIVISION OF TENANT SPACE TO BE DETERMINED FROM ARCHITECTS DRAWINGS.
12. FOR FIREPROOFING OF ALL FREE STANDING COLUMNS WITHIN PERIMETER WALL NOT SHOWN OR NOTED ON THIS PLAN OR ON CORE PLANS, PROVIDE SPRAY-ON FIREPROOFING BEHIND CABINETS AND FINISH WITH METAL STUDS & 5/8" GYPSUM WALLBOARD. SEE TYPICAL DETAILS ON DRAWING #A.F.-124
13. EXTERIOR WALL DIMENSIONS ARE TO BE USED ONLY FOR NUMBER OF WINDOW SPACES FOR SIZE OF MULLIONS AND OVER ALL DIMENSIONS SEE DETAIL DRAWINGS.

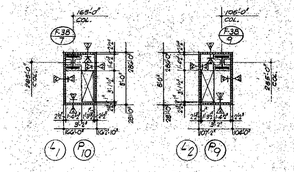

PIPE SHAFT DETAILS


SCALE 1/4" = 1'-0"

NOTE:
SEAL OVER PIPE SHAFT AFTER PIPES ARE PLACE

RECEIVED

OCT 23 1975

SKILLING-HELLE CHRISTIANSEN-ROBERTSON 230 PARK AVE. N.Y.C.

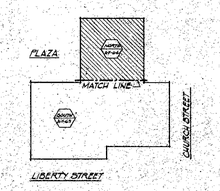

KEY PLAN

0 4' 8' 16' 24'

CONTRACT BID DRAWINGS dated 11-21-75

NO.	DATE	SUB. NO.	BY	REVISIONS
3	10-17-75	F-13	J.K.	
2	7-17-74	REV #1	L.H.	
1	12-19-73	ADD #1	C.L.	

APPROVED

CHIEF, PLANNING DIVISION

DATE

THE WORLD TRADE CENTER

THE PORT AUTHORITY OF NEW YORK AND NEW JERSEY

MINORU YAMASAKI & ASSOCIATES
MINORU YAMASAKI, ARCHITECT

SKILLING, HELLE, CHRISTIANSEN, ROBERTSON
STRUCTURAL ENGINEERS

EMERY ROTH & SONS
RICHARD ROTH, ARCHITECT

THE PORT AUTHORITY OF NEW YORK AND NEW JERSEY
MECHANICAL, ELECTRICAL, PAVING, UTILITIES, FOUNDATIONS

TITLE: SOUTHEAST PLAZA BUILDING
6TH FLOOR PLAN
NORTH SECTION

DRAWN	CHECKED
SCALE 1/8"-1'-0"	DATE 11-15-75
PROJECT NUMBER	SHEET OF
DRAWING NUMBER	A.F-64