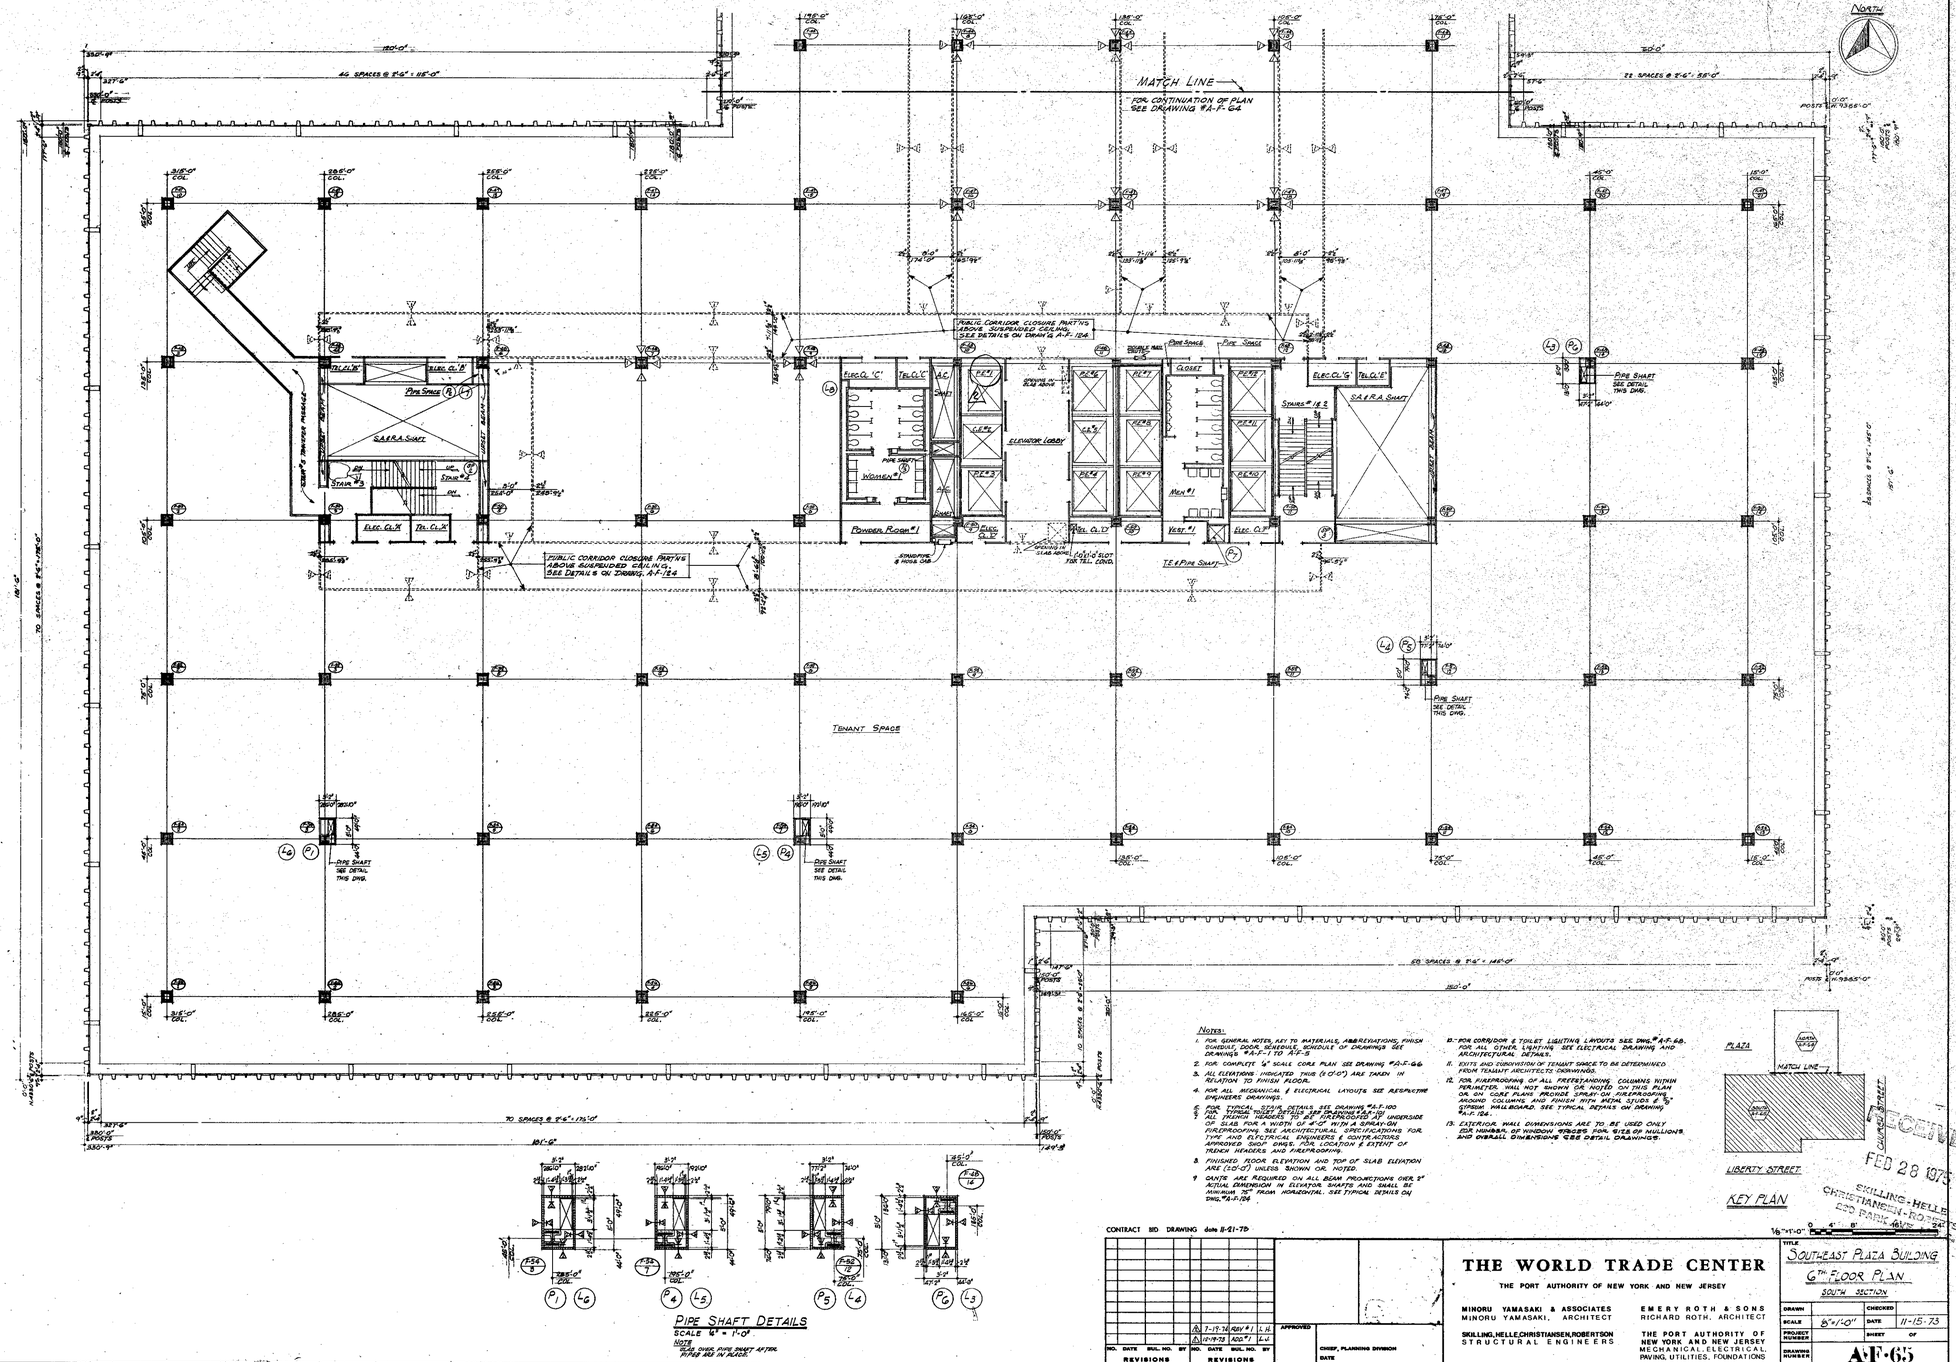


Notes:

1. FOR GENERAL NOTES, KEY TO MATERIALS, ABBREVIATIONS, FINISH SCHEDULE, DOOR SCHEDULE, SCHEDULE OF DRAWINGS SEE DRAWINGS #A-F-1 TO A-F-5
2. FOR COMPLETE 1/4" SCALE CORE PLAN SEE DRAWING #A-F-G6
3. ALL ELEVATIONS INDICATED THUS (+0'-0") ARE TAKEN IN RELATION TO FINISH FLOOR.
4. FOR ALL MECHANICAL & ELECTRICAL LAYOUTS SEE RESPECTIVE ENGINEERS DRAWINGS.
5. FOR TYPICAL CEILING DETAILS, SEE DRAWING #A-F-100 FOR TYPICAL TOILET DETAILS SEE DRAWINGS #A-F-101 ALL EXPOSED MEMBERS TO BE SPRAYED WITH UNDERSIDE OF SLAB FOR A WIDTH OF 6'-0" WITH A SPRAY-ON FIREPROOFING. SEE ARCHITECTURAL SPECIFICATIONS FOR STRUCTURAL AND ELECTRICAL ENGINEERS & CONTRACTORS APPROVED SHOP DRAWINGS FOR LOCATION & EXTENT OF TRENCH HEADERS AND FLOORDUCTS
6. FINISHED FLOOR ELEVATION AND TOP OF SLAB ELEVATION ARE (+0'-0") UNLESS SHOWN OR NOTED.
7. GRATE ARE REQUIRED ON ALL BEAM PROJECTIONS OVER 2" ACTUAL DIMENSION IN ELEVATOR SHAFTS AND SHALL BE MINIMUM 2" FROM HORIZONTAL. SEE TYPICAL DETAILS ON DWG. #A-F-126
8. FOR CORRIDOR & TOILET LIGHTING LAYOUTS SEE DWG. #A-F-56. FOR ALL OTHER LIGHTING SEE ELECTRICAL DRAWING AND ARCHITECTURAL DETAILS.
9. EXITS AND DISPOSITION OF TENANT SPACE TO BE DETERMINED FROM TENANT ARCHITECTS DRAWINGS.
10. FOR FIREPROOFING OF ALL FREESTANDING COLUMNS WITHIN PERIMETER, WALL NOT SHOWN OR NOTED ON THIS PLAN OR ON CORE PLANS PROVIDE SPRAY ON FIREPROOFING AROUND COLUMNS AND FINISH WITH METAL STUDS & 5/8" GYPSUM WALLBOARD. SEE TYPICAL DETAILS ON DRAWING #A-F-126.
11. EXTERIOR WALL DIMENSIONS ARE TO BE USED ONLY FOR NUMBER OF WINDOW PIECES PER SIZE OF MULLIONS, AND OVERALL DIMENSIONS SEE DETAIL DRAWINGS.

CONTRACT 81D DRAWING date 8-21-75

NO.	DATE	BUL. NO.	BY

REVISIONS

NO.	DATE	BUL. NO.	BY
1	7-19-74	ADD'L #1	L.H.
2	11-19-73	ADD'L	L.H.

REVISIONS

APPROVED

CHIEF, PLANNING DIVISION

DATE

THE WORLD TRADE CENTER

THE PORT AUTHORITY OF NEW YORK AND NEW JERSEY

MINORU YAMASAKI & ASSOCIATES
MINORU YAMASAKI, ARCHITECT

EMERY ROTH & SONS
RICHARD ROTH, ARCHITECT

SKILLING, HELLE, CHRISTIANSEN, ROBERTSON
STRUCTURAL ENGINEERS

THE PORT AUTHORITY OF NEW YORK AND NEW JERSEY
MECHANICAL, ELECTRICAL, PAVING, UTILITIES, FOUNDATIONS

TITLE: SOUTHEAST PLAZA BUILDING
6TH FLOOR PLAN
SOUTH SECTION

DRAWN		CHECKED	
SCALE	1/8"=1'-0"	DATE	11-15-73
PROJECT NUMBER		SHEET	OF
DRAWING NUMBER	A-F-65		

RECEIVED
FEB 28 1975
SKILLING-HELLE CHRISTIANSEN-ROBERTSON
EDD PARK