

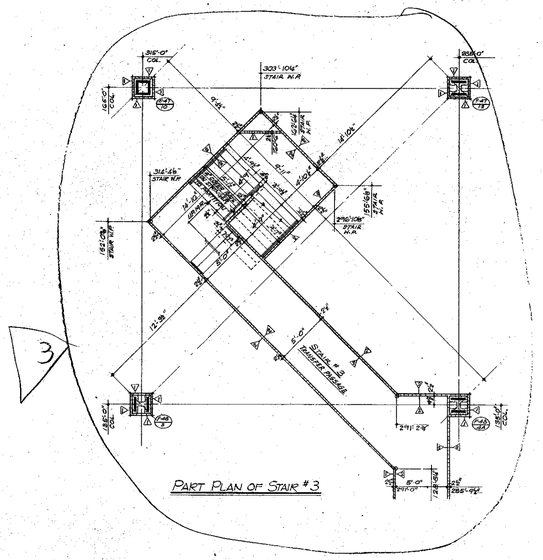



PART PLAN OF STAIR # 3

WEST CORE

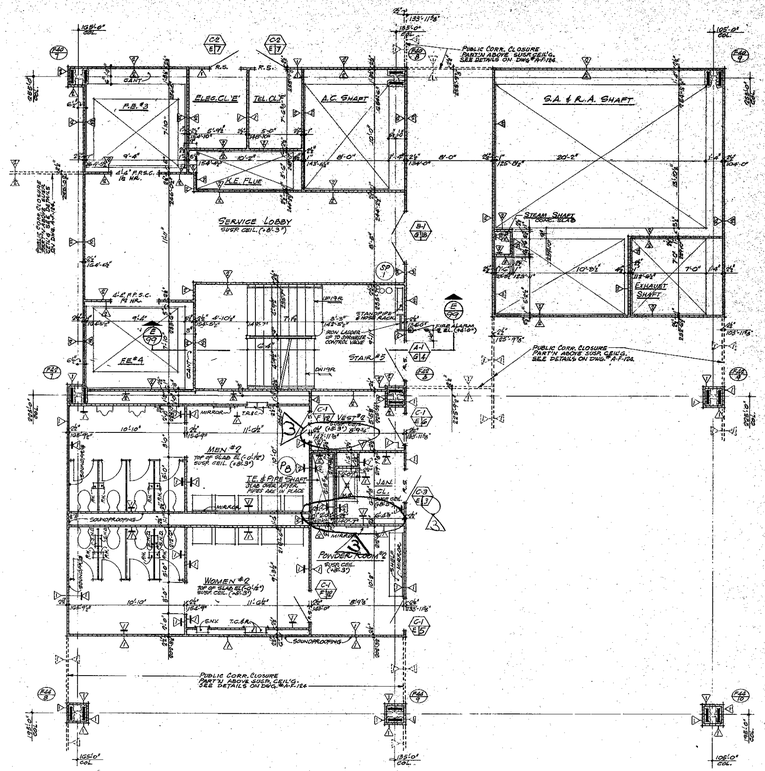


NORTH CORE

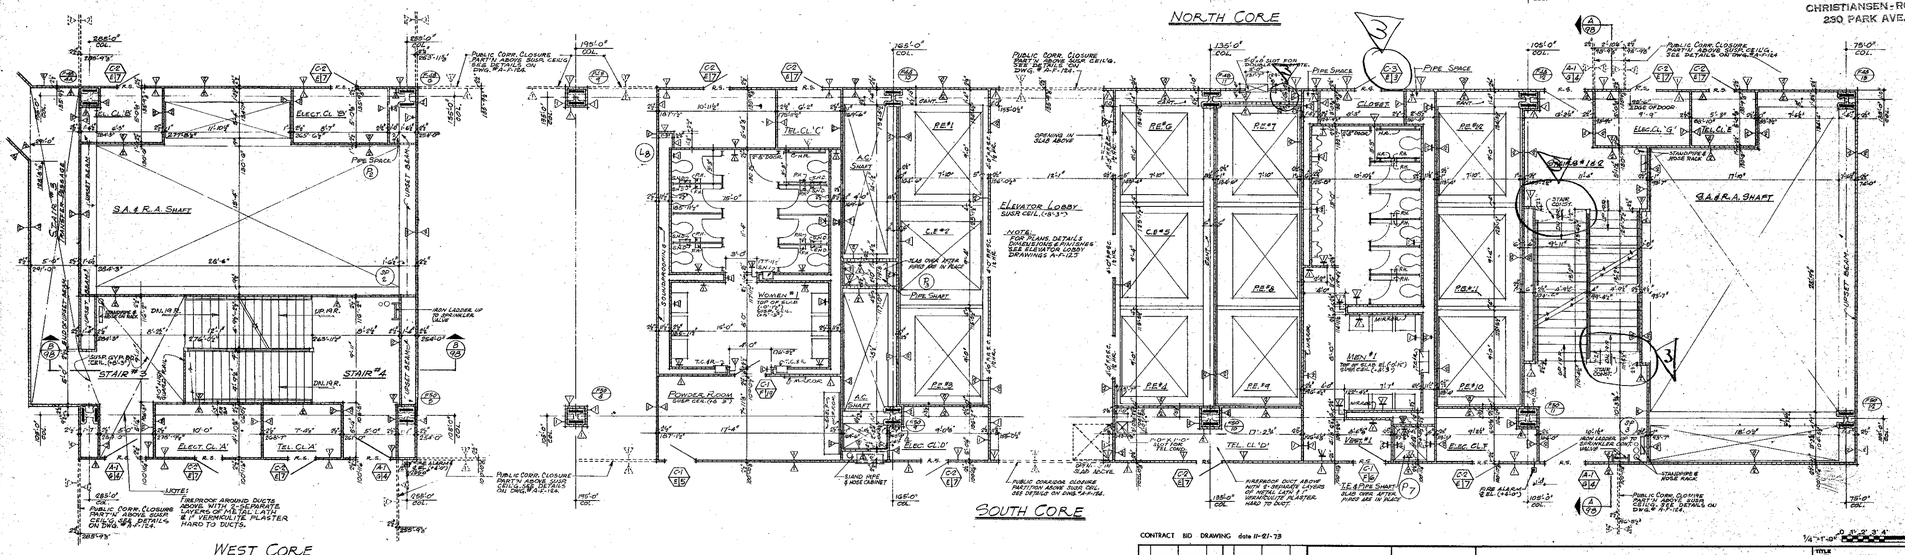


SOUTH CORE

NOTES:

1. FOR GENERAL NOTES, KEY TO MATERIALS, FINISH SCHEDULE, DOOR SCHEDULE & SCHEDULE OF DRAWINGS, SEE DWGS. A-P-1 TO A-P-5.
2. FOR CONCRETE & SCALE MARK, PLANS SEE DWGS. A-P-64 & A-P-65.
3. ALL ELEVATIONS GIVEN THUS (10'-0") ARE GIVEN IN RELATION TO FINISH FLOOR.
4. FOR ALL MECHANICAL AND ELECTRICAL LAYOUTS SEE PROTECTIVE ENGINEERS DRAWINGS.
5. FOR TYPICAL STAIR, DETAILS AND SECTIONS, SEE DWG. # A-P-100.
6. FOR TYPICAL TOILET DETAILS SEE DRAWING #A-P-101.
7. ALL TRENCH HEADERS TO BE PREFORMED AT UNDERSIDE OF SLAB FOR A WIDTH OF 6'-0" WITH A TEMPLATE TYPE PREFORMING SEE ARCHITECTURAL SPECIFICATIONS FOR TYPE AND FABRICATION. ENGINEER AND CONTRACTOR APPROVED SHOP DRAWINGS FOR LOCATION AND EXTENT OF TRENCH HEADERS AND PREFORMING.
8. FINISHED FLOOR ELEVATION AND TOP OF SLAB ELEVATION ARE (-0.10") UNLESS OTHERWISE SHOWN OR NOTED.
9. CANTS ARE REQUIRED ON ALL BEAM PROJECTIONS OVER 6" ACTUAL DIMENSIONS IN ELEVATION. CANTS AND SOFFITS SHALL BE A MINIMUM 45° FROM HORIZONTAL. SEE TYPICAL DETAIL DWG. # A-P-124
10. FOR EMERGENCY AND TOILET LIGHTING LAYOUTS SEE 'E' SERIES PLANS.
11. EXITS AND SUBDIVISION OF TENANT SPACE TO BE DETERMINED FROM ARCHITECTS DRAWINGS.
12. FOR PARTITION, BEAM & COLUMN FIREPROOFING & CONSTRUCTION DETAILS SEE DRAWING # A-P-124
13. WHERE NO SUSPENDED CEILINGS ARE CALLED FOR, SHOP AS IN CLOSETS, STAIR, PASSAGES, ETC. BOTTOM ELEVATION OF ALL PIPING AND DUCTWORK SHALL BE MAINTAINED HIGH ENOUGH TO PROVIDE FOR FUTURE CEILING INSTALLATION.

RECEIVED
OCT 23 1975
SKILLING - HELLE
CHRISTIANSEN - ROBERTSON
230 PARK AVE. N.Y.C.

CONTRACT BID DRAWING date 11-21-73

| NO. | DATE | BUL. NO. | BY |
|---|---|---|---|
| REVISIONS | | | |
| 6 | 10-17-75 | F-15 | J.K. |
| 5 | 7-7-75 | | J.K. |
| 4 | 11-19-73 | ADD'L | J.K. |

APPROVED
CHIEF, PLANNING DIVISION
DATE

# THE WORLD TRADE CENTER

THE PORT AUTHORITY OF NEW YORK AND NEW JERSEY

MINORU YAMASAKI & ASSOCIATES
MINORU YAMASAKI, ARCHITECT

EMERY ROTH & SONS
RICHARD ROTH, ARCHITECT

SKILLING, HELLE, CHRISTIANSEN, ROBERTSON
STRUCTURAL ENGINEERS

THE PORT AUTHORITY OF NEW YORK AND NEW JERSEY
MECHANICAL, ELECTRICAL, PAVING, UTILITIES, FOUNDATIONS

1/4"-1'-0" 0 1 2 3 4 8 12

TITLE: SOUTHEAST PLAZA BUILDING
6TH FLOOR, CORE PLAN
OFFICE FLOOR

| | | | |
|---|---|---|---|
| DRAWN | | CHECKED | |
| SCALE | 1/4"=1'-0" | DATE | 11-15-73 |
| PROJECT NUMBER | | SHEET | OF |
| DRAWING NUMBER | A-P-66 | | |