
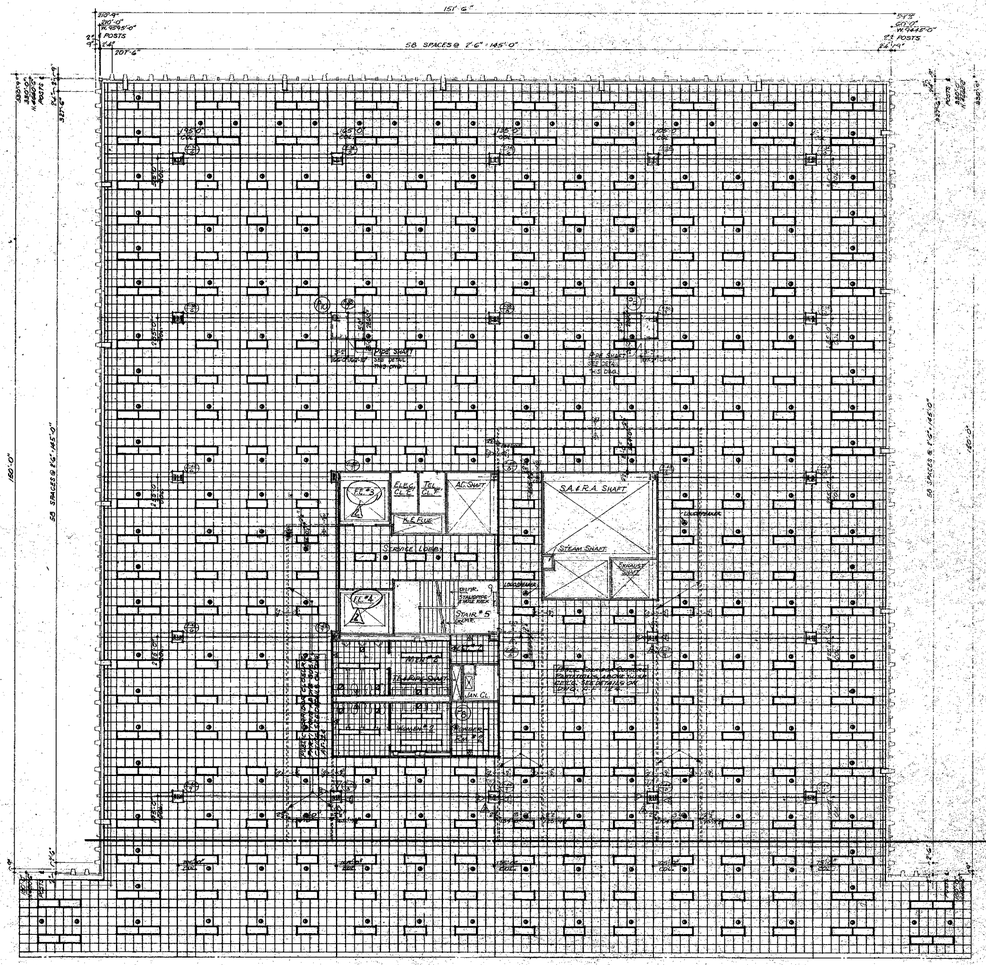


NORTH

NOTES:

1. FOR GENERAL NOTES, KEY TO MATERIALS, ABBREVIATIONS, FINISH SCHEDULE, DOOR SCHEDULE, SCHEDULE OF DRAWINGS SEE DRAWING # A-F-1 TO A-F-5
2. FOR COMPLETE 4" SCALE CORE PLAN SEE DRAWING # A-F-66
3. FOR ALL MECHANICAL & ELECTRICAL LAYOUTS SEE RESPECTIVE ENGINEER DRAWINGS.
4. EXITS AND SUB-DIVISION OF TENANT SPACE TO BE DETERMINED FROM TENANTS ARCHITECTS DRAWINGS.
5. EXTERIOR WALL DIMENSIONS ARE TO BE USED ONLY FOR NUMBER OF WINDOW SPACES, FOR SIZE OF MULLIONS & OVERALL DIMENSIONS SEE DETAIL DRAWINGS.
6. CORRIDOR & PUBLIC LIGHTING LAYOUTS ARE AS SHOWN, FOR ALL OTHER LIGHTING SEE ELECTRICAL DRAWINGS & ARCHITECTURAL DETAILS.
7. FOR PUBLIC CORRIDOR PARTITIONS ABOVE SUSP. CEILING SEE DRAWING A-F-66
8. THIS DRAWING IS TO BE USED FOR LIGHTING AND SPRINKLER LAYOUTS ONLY.

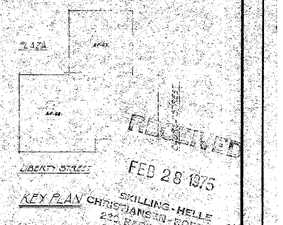

KEY PLAN

RECEIVED
FEB 28 1975
SKILLING-HELLE
CHRISTIANSEN-ROBERTSON

CONTRACT BID DRAWINGS dated 11-21-75

NO.	DATE	REVISIONS	BY
1	12-19-75	ADD #1	L.J.
2	1-7-76	REV #1	I.K.

APPROVED

CHIEF, PLANNING DIVISION

DATE

THE WORLD TRADE CENTER

THE PORT AUTHORITY OF NEW YORK AND NEW JERSEY

MINORU YAMASAKI & ASSOCIATES
MINORU YAMASAKI, ARCHITECT

SKILLING, HELLE, CHRISTIANSEN, ROBERTSON
STRUCTURAL ENGINEERS

EMERY ROTH & SONS
RICHARD ROTH, ARCHITECT

THE PORT AUTHORITY OF NEW YORK AND NEW JERSEY
MECHANICAL, ELECTRICAL, PWING, UTILITIES, FOUNDATIONS

TITLE: SOUTHEAST PLAZA BUILDING
6TH FLOOR REFLECTED CEILING PLAN - NORTH

DRAWN		CHECKED	
SCALE	1/16"=1'-0"	DATE	11-15-75
PROJECT NUMBER		SHEET	OF
DRAWING NUMBER	A-F-67		