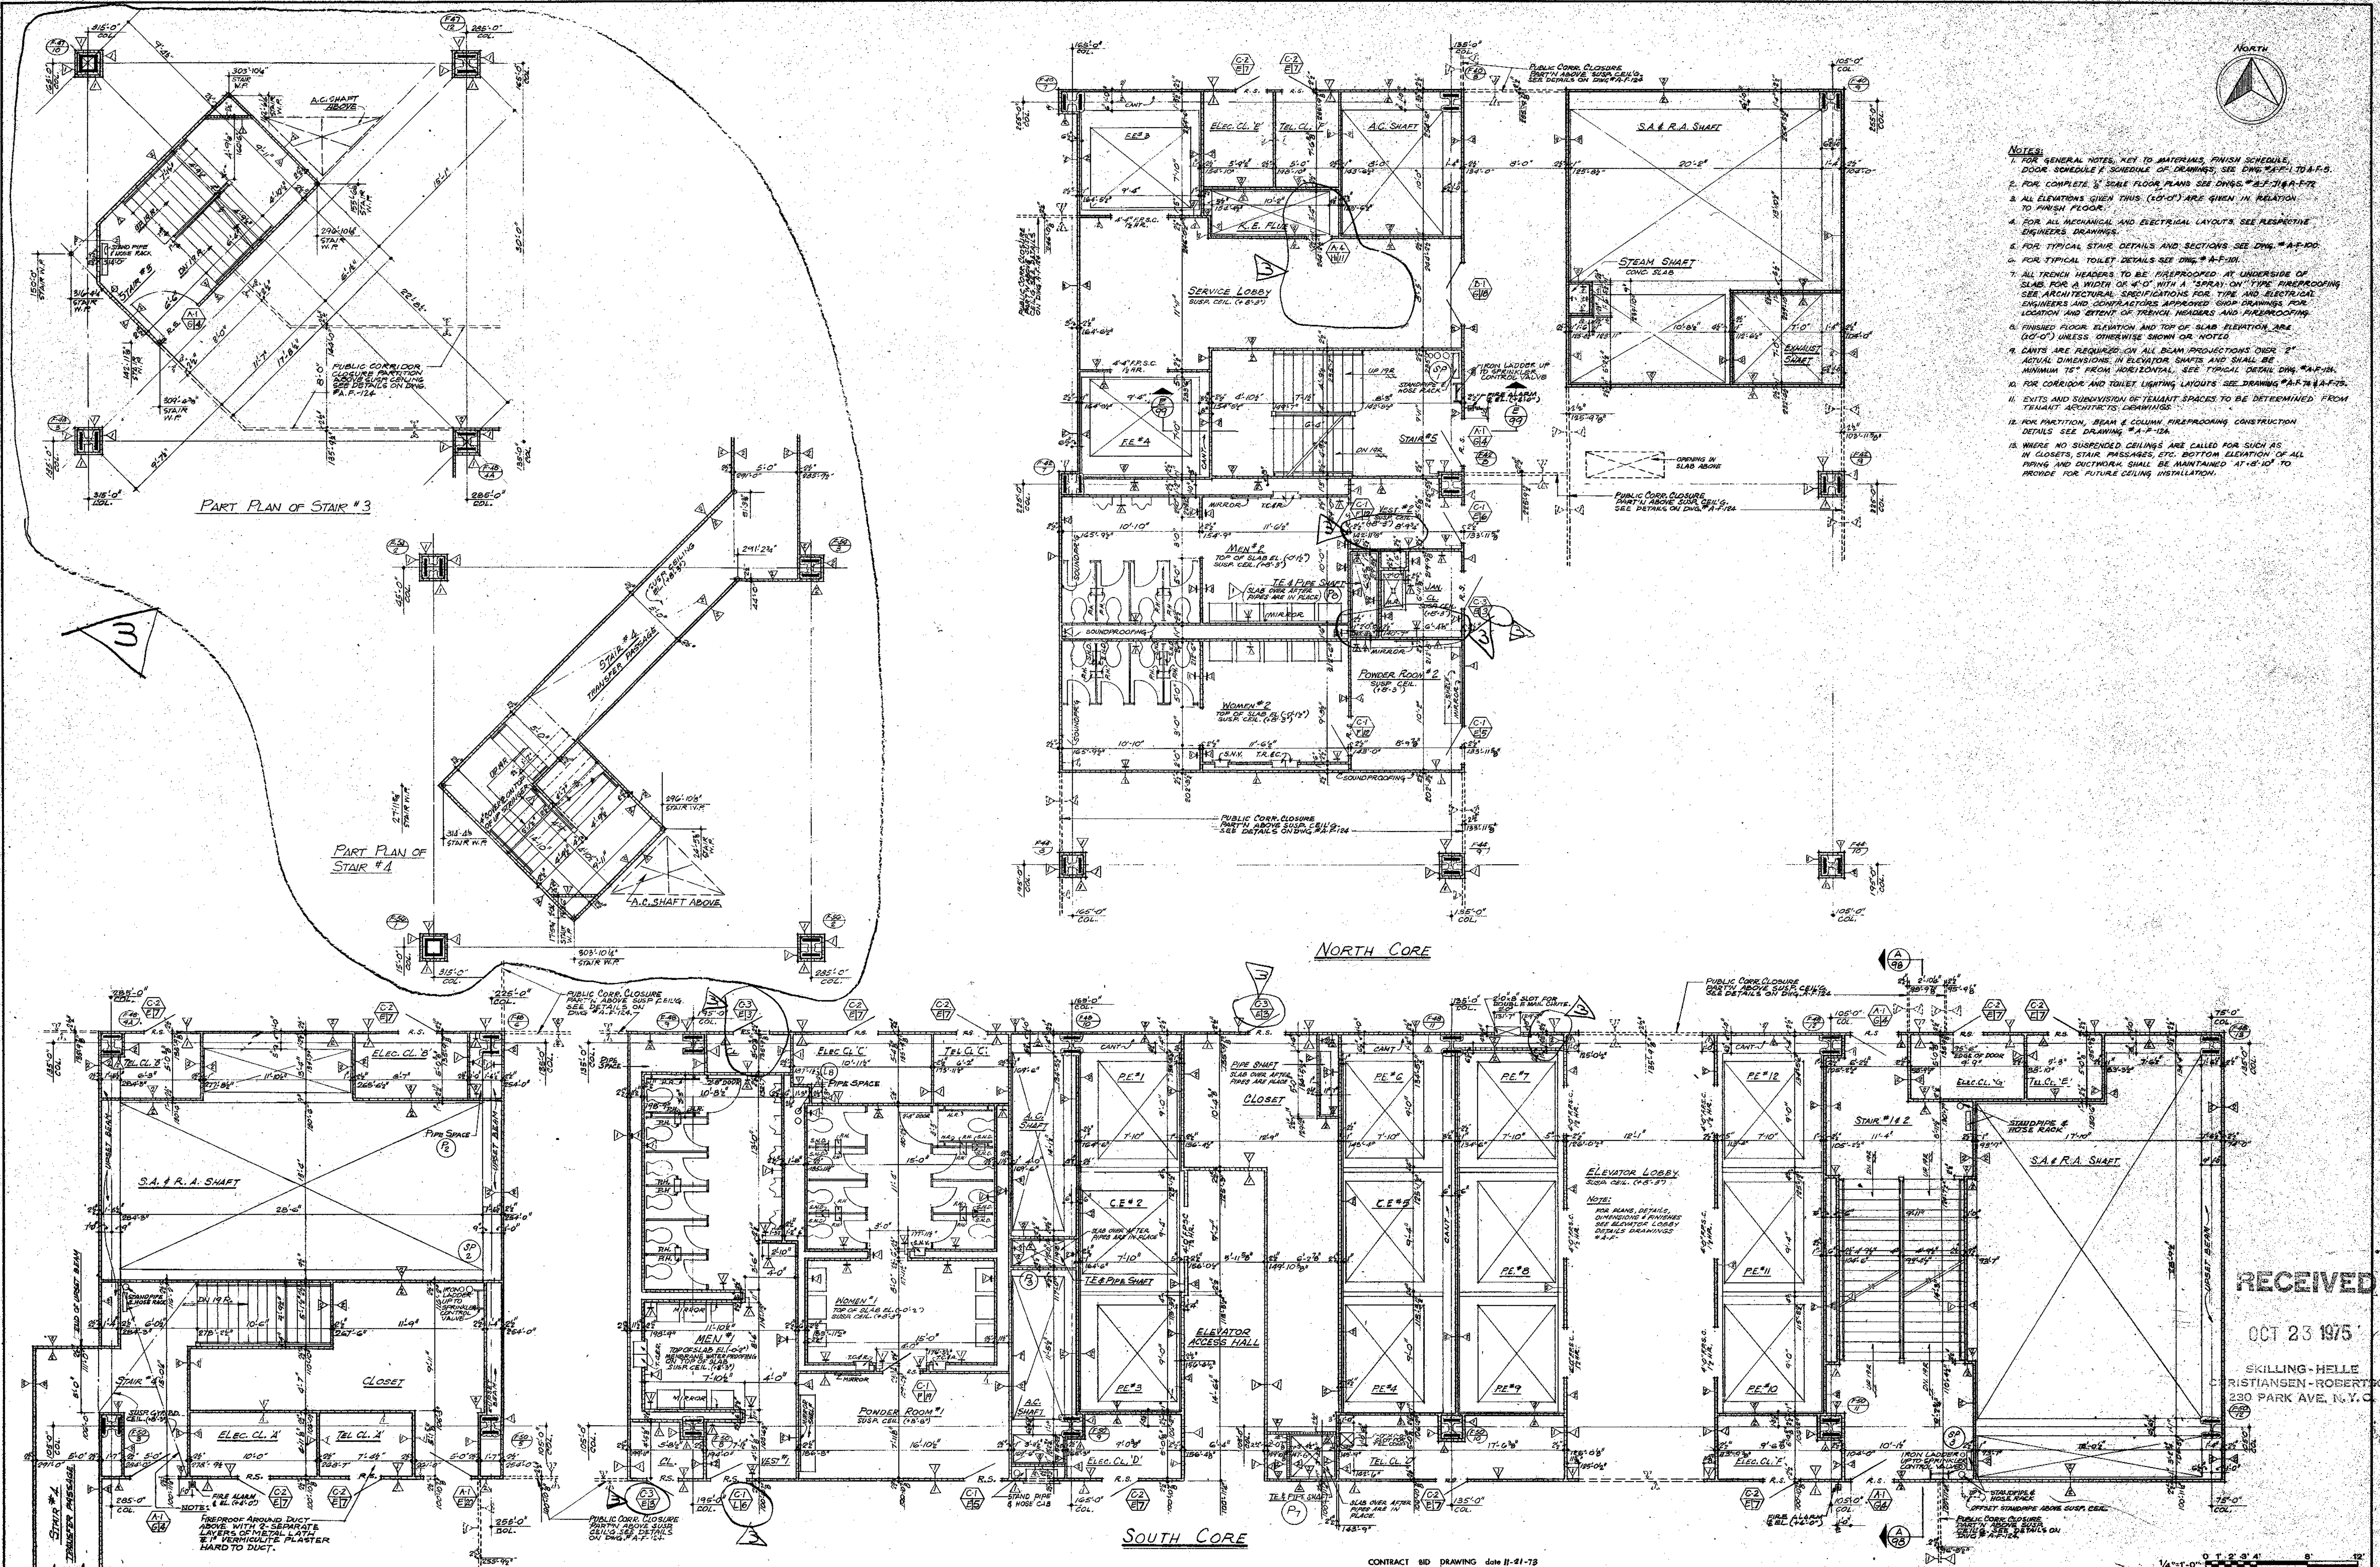


NOTES:

1. FOR GENERAL NOTES, KEY TO MATERIALS, FINISH SCHEDULE, DOOR SCHEDULE & SCHEDULE OF DRAWINGS, SEE DWG. #A-F-1 TO A-F-5.
2. FOR COMPLETE 1/8" SCALE FLOOR PLANS SEE DWGS. #A-F-71 & A-F-72
3. ALL ELEVATIONS GIVEN THUS (±0'-0") ARE GIVEN IN RELATION TO FINISH FLOOR.
4. FOR ALL MECHANICAL AND ELECTRICAL LAYOUTS SEE RESPECTIVE ENGINEERS DRAWINGS.
5. FOR TYPICAL STAIR DETAILS AND SECTIONS SEE DWG. # A-F-100.
6. FOR TYPICAL TOILET DETAILS SEE DWG. # A-F-101.
7. ALL TRENCH HEADERS TO BE FIREPROOFED AT UNDERSIDE OF SLAB FOR A WIDTH OF 4'-0" WITH A "SPRAY-ON" TYPE FIREPROOFING SEE ARCHITECTURAL SPECIFICATIONS FOR TYPE AND ELECTRICAL ENGINEERS AND CONTRACTORS APPROVED SHOP DRAWINGS FOR LOCATION AND EXTENT OF TRENCH HEADERS AND FIREPROOFING.
8. FINISHED FLOOR ELEVATION AND TOP OF SLAB ELEVATION ARE (±0'-0") UNLESS OTHERWISE SHOWN OR NOTED.
9. CANTS ARE REQUIRED ON ALL BEAM PROJECTIONS OVER 2" ACTUAL DIMENSIONS IN ELEVATOR SHAFTS AND SHALL BE MINIMUM 75° FROM HORIZONTAL. SEE TYPICAL DETAIL DWG. #A-F-124.
10. FOR CORRIDOR AND TOILET LIGHTING LAYOUTS SEE DRAWING #A-F-74 & A-F-75.
11. EXITS AND SUBDIVISION OF TENANT SPACES TO BE DETERMINED FROM TENANT ARCHITECTS DRAWINGS.
12. FOR PARTITION, BEAM & COLUMN FIREPROOFING CONSTRUCTION DETAILS SEE DRAWING #A-F-124.
13. WHERE NO SUSPENDED CEILINGS ARE CALLED FOR SUCH AS IN CLOSETS, STAIR PASSAGES, ETC. BOTTOM ELEVATION OF ALL PIPING AND DUCTWORK SHALL BE MAINTAINED AT +8'-10" TO PROVIDE FOR FUTURE CEILING INSTALLATION.

RECEIVED
OCT 23 1975
SKILLING-HELLE CHRISTIANSEN-ROBERTSON
230 PARK AVE. N.Y.C.

1/4"=1'-0"

CONTRACT BID DRAWING date 11-21-73

NO.	DATE	BUL. NO.	BY
3	10-17-75	F-13	J.K.
2	7-19-74	REV #1	I.H.
1	12-19-73	ADD #1	L.J.

REVISIONS

APPROVED

CHIEF, PLANNING DIVISION

DATE

THE WORLD TRADE CENTER

THE PORT AUTHORITY OF NEW YORK AND NEW JERSEY

MINORU YAMASAKI & ASSOCIATES
MINORU YAMASAKI, ARCHITECT

EMERY ROTH & SONS
RICHARD ROTH, ARCHITECT

SKILLING, HELLE, CHRISTIANSEN, ROBERTSON
STRUCTURAL ENGINEERS

THE PORT AUTHORITY OF NEW YORK AND NEW JERSEY
MECHANICAL, ELECTRICAL, PAVING, UTILITIES, FOUNDATIONS

TITLE: SOUTHEAST PLAZA BLDG.
7TH FLOOR CORE PLAN
OFFICE FLOOR

DRAWN		CHECKED	
SCALE	1/4"=1'-0"	DATE	11-15-73
PROJECT NUMBER		SHEET	OF
DRAWING NUMBER	A-F-73		