
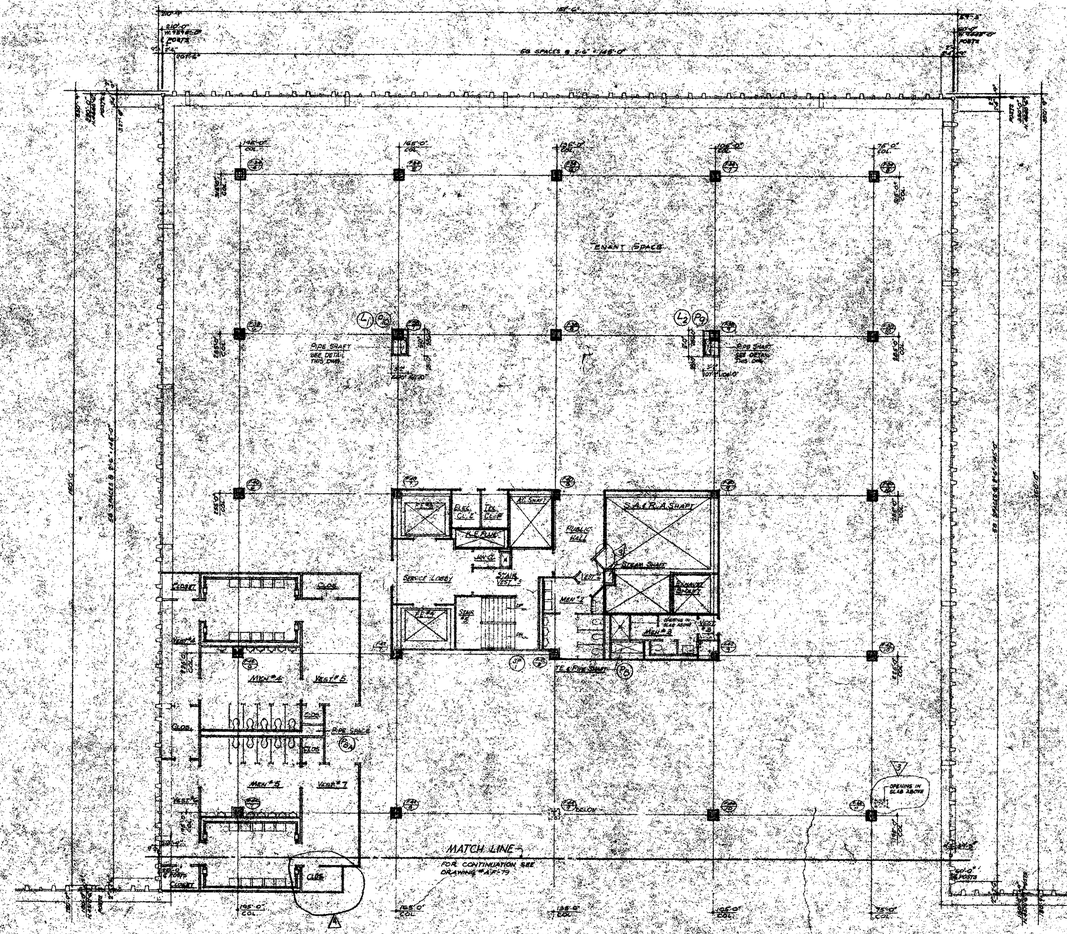


NORTH

Notes:


1. FOR GENERAL NOTES, KEY TO MATERIALS, ABBREVIATIONS, FINISH SCHEDULE, DOOR SCHEDULE, SCHEDULE OF DRAWINGS, SEE DRAWINGS A-A-1, TO A-A-5.
2. FOR COMPLETE 4" SCALE CORE PLAN SEE DRAWING #A-F-80.
3. ALL ELEVATIONS INDICATED THUS (8'-0") ARE TAKEN IN RELATION TO FINISH FLOOR.
4. FOR ALL MECHANICAL & ELECTRICAL LAYOUTS SEE RESPECTIVE ENGINEERS DWGS.
5. FOR TYPICAL STAIR DETAILS SEE DRAWING #A-F-100.
6. FOR TYPICAL TOILET DETAILS SEE DWG. A-F-101.
7. ALL TRENCH HEADERS TO BE PRESTRESSED AT UNDERSIDE OF SLAB FOR A WIDTH OF 4'-0" WITH A STRATO-ON FIREPROOFING. SEE ARCHITECTURAL SPECIFICATIONS FOR TYPE AND ELECTRICAL ENGINEER & CONTRACTORS APPROVED SHOP DRAWINGS FOR LOCATION & EXTENT OF TRENCH HEADERS AND FIREPROOFING.
8. FINISHED FLOOR ELEVATION AND TOP OF SLAB ELEVATION ARE (10'-0") UNLESS OTHERWISE SHOWN OR NOTED.
9. CAISSONS ARE REQUIRED ON ALL BEAM PENETRATIONS OVER 8" ACTUAL DIMENSION IN ELEVATION, SHAFTS AND SHALL BE MINIMUM 18" FROM HORIZONTAL. SEE TYPICAL DETAILS ON DWG. #S.F.-128.
10. FOR CARRIAGE & TOILET LIGHTING LAYOUTS, SEE DWG. #A-F-80. FOR ALL OTHER LIGHTING SEE ELECTRICAL DRAWINGS AND ARCHITECTS DETAILS.
11. SUITE AND SUB-DIVISION OF TENANT SPACE TO BE DETERMINED BY TENANTS ARCHITECTS DRAWINGS.
12. FOR FIREPROOFING OF ALL FREE STANDING COLUMNS WITHIN PERIMETER WALL NOT SHOWN OR NOTED ON THIS PLAN OR ON CORE PLAN, PROVIDE STRAT-ON FIREPROOFING AROUND COLUMNS AND FINISH WITH METAL STUDS & 5/8" GYPSUM WALLBOARD. SEE TYPICAL DETAILS ON DRAWING #A-F-128.
13. EXTERIOR WALL DIMENSIONS ARE TO BE USED ONLY FOR NUMBER OF WINDOW SPACES FOR SIZE OF MULLIONS AND SEE ALL DIMENSIONS ON DETAIL DRAWINGS.

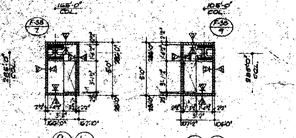

PIPE SHAFT DETAILS

SCALE 1/4" = 1'-0"

NOTE:
TO BE CHECK PIPE SHAFT AFTER RISER ARE IN PLACE.

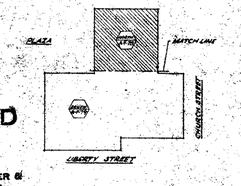

KEY PLAN

RECEIVED
DEC 8 1983
ROBERTSON, FOWLER & ASSOCIATES P.C.
211 EAST 48th ST., N.Y.C. 10017

CONTRACT NO.	DRAWING	date 9-21-78

NO.	DATE	SUB. NO.	BY

REVISIONS

NO.	DATE	SUB. NO.	BY
A	1-15-79	F-45	A.K.
B	3-07-79	F-6	L.J.
C	7-17-79	F-6 (#1)	L.J.
D	11-9-13	400 #1	L.J.

REVISIONS

APPROVED

CHIEF, PLANNING DIVISION

DATE

THE WORLD TRADE CENTER
THE PORT AUTHORITY OF NEW YORK AND NEW JERSEY

MINORU YAMASAKI & ASSOCIATES
MINORU YAMASAKI, ARCHITECT

EMERY ROTH & SONS
RICHARD ROTH, ARCHITECT

SKILLING, HELLE, CHRISTIANSEN, ROBERTSON
STRUCTURAL ENGINEERS

THE PORT AUTHORITY OF NEW YORK AND NEW JERSEY
MECHANICAL, ELECTRICAL, PAVING, UTILITIES, FOUNDATIONS

TITLE
SOUTHEAST PLAZA BUILDING
8TH FLOOR PLAN
NORTH SECTION

DRAWN		CHECKED	
SCALE	1/8"=1'-0"	DATE	9-15-78
PROJECT NUMBER		SHEET	OF
DRAWING NUMBER	A-F-78		