

NORTH

NOTES:


1. FOR GENERAL NOTES, KEY TO MATERIALS, ABBREVIATIONS, SYMBOLS, FINISH SCHEDULE, AND SCHEDULE OF DRAWINGS SEE DWGS. G-1.1 TO G-1.3.
2. FINISH FLOOR ELEVATION AND TOP OF SLAB ELEVATION ARE THE SAME UNLESS OTHERWISE SHOWN OR NOTED.
3. ALL ELEVATIONS GIVEN THUS (00'-0") ARE TAKEN IN RELATION TO FINISH FLOOR ELEVATION.
4. FOR ALL MECHANICAL AND ELECTRICAL LAYOUTS SEE RESPECTIVE ENGINEER'S DRAWINGS.
5. PROVIDE LOOSE LINTELS AS REQUIRED OVER ALL OPENINGS IN MASONRY WALLS EXCEPT AS OTHERWISE SHOWN OR NOTED.
6. ALL WALLS AND PARTITIONS SHOWN WITH HATCHING ARE INCLUDED IN THIS CONTRACT. ALL PARTITIONS SHOWN UNHATCHED ARE IN SEPARATE CONTRACT BY OTHERS. WHERE WORK BY OTHERS INTERFACES WORK IN THIS CONTRACT, CONTRACTORS SHALL COORDINATE ALL WORK TO THAT COMPLETED WORK IS CONTINUOUS AND UNIFORM. DIMENSIONS SHOWN FOR WORK BY OTHERS ARE FOR COORDINATION ONLY.
7. FOR GENERAL EXCAVATION ELEVATIONS SEE THE PART OF N.Y.S. TWENTY FOUNDATION CONTRACT DRAWINGS.

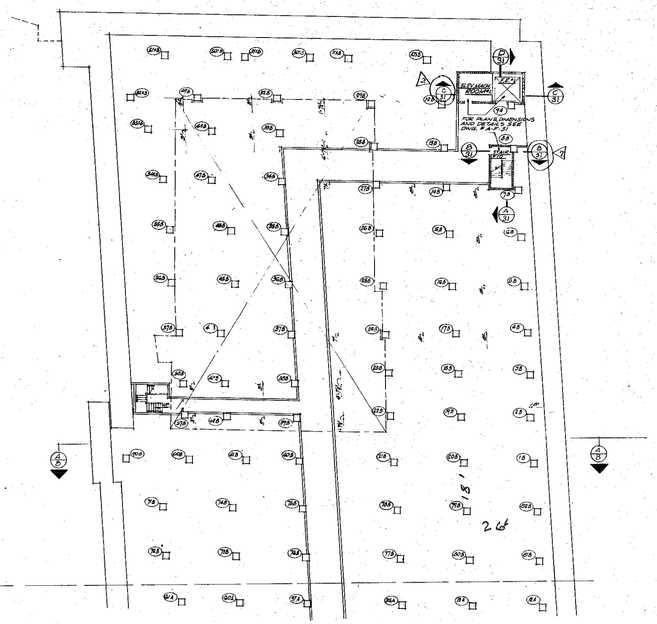


PART PLAN NORTH SECTION
EL. 266'-1¼"

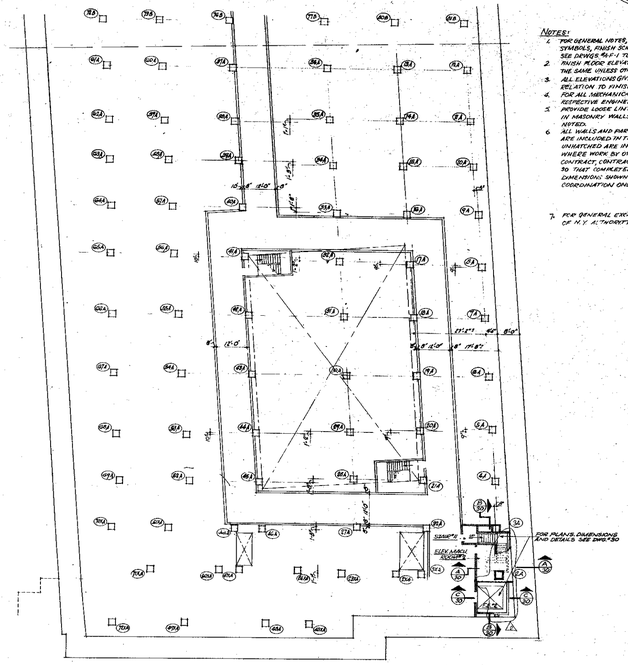

PART PLAN SOUTH SECTION
EL. 266'-1¼"

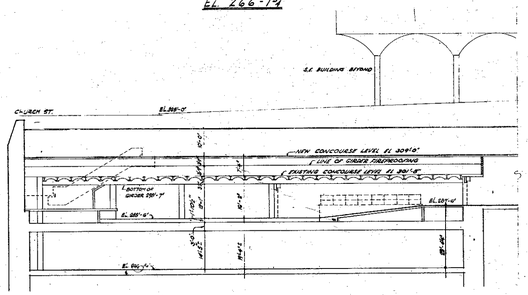

SECTION A/8 LOOKING SOUTH (NORTH OF COL. 18-90B)

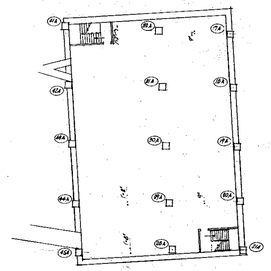

PART PLAN AT EXISTING SUB BASEMENT
EL. 246'-7¼"

RECEIVED
MAY 9 1975
SKILLING-HELLE CHRISTIANSEN-ROBERTSON
230 PARK AVE. N.Y.C.

CONTRACT BID DRAWING date 11-21-73

NO.	DATE	REVISIONS	BUIL. NO.?	BY
1	4-29-75	F-1	L.J.
2	11-17-75	ADD'T	MR

APPROVED
CHIEF, PLANNING DIVISION
DATE

THE WORLD TRADE CENTER
THE PORT AUTHORITY OF NEW YORK AND NEW JERSEY

MINORU YAMASAKI & ASSOCIATES
MINORU YAMASAKI, ARCHITECT

SKILLING, HELLE, CHRISTIANSEN, ROBERTSON
STRUCTURAL ENGINEERS

EMERY ROTH & SONS
RICHARD ROTH, ARCHITECT

THE PORT AUTHORITY OF NEW YORK AND NEW JERSEY
MECHANICAL, ELECTRICAL, PAVING, UTILITIES, FOUNDATIONS

1/16"=1'-0" 0 8' 16' 24' 48'

TITLE: SOUTHEAST PLAZA BUILDING
266'-1¼" LEVEL - NORTH & SOUTH
& 246'-7¼" LEVEL

DRAWN		CHECKED	
SCALE	1/16"=1'-0"	DATE	11-15-73
PROJECT NUMBER		SHEET	OF
DRAWING NUMBER	A·F·8		