

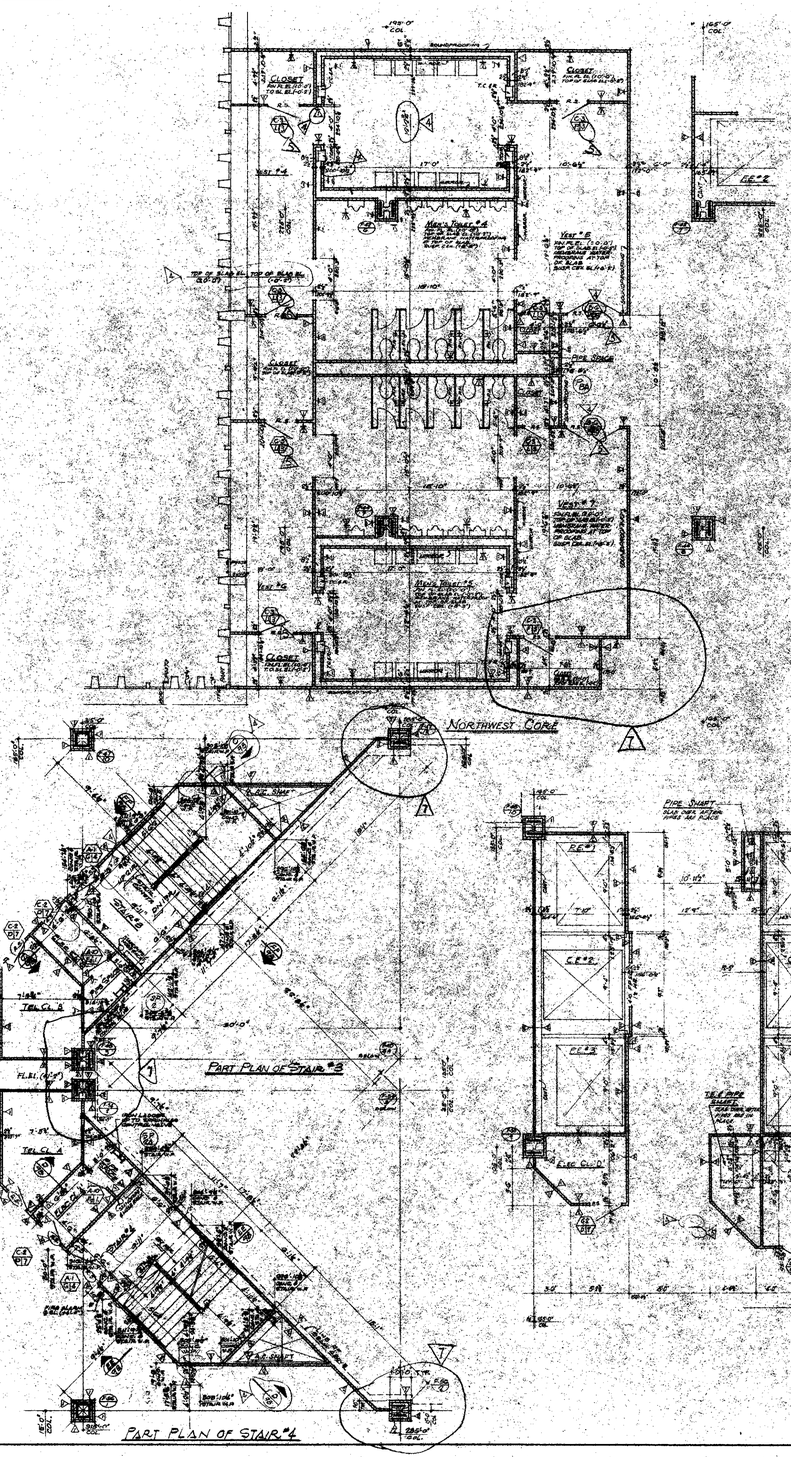


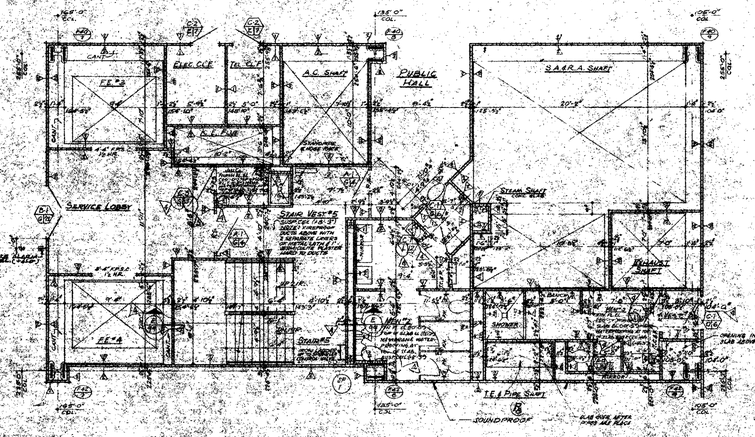

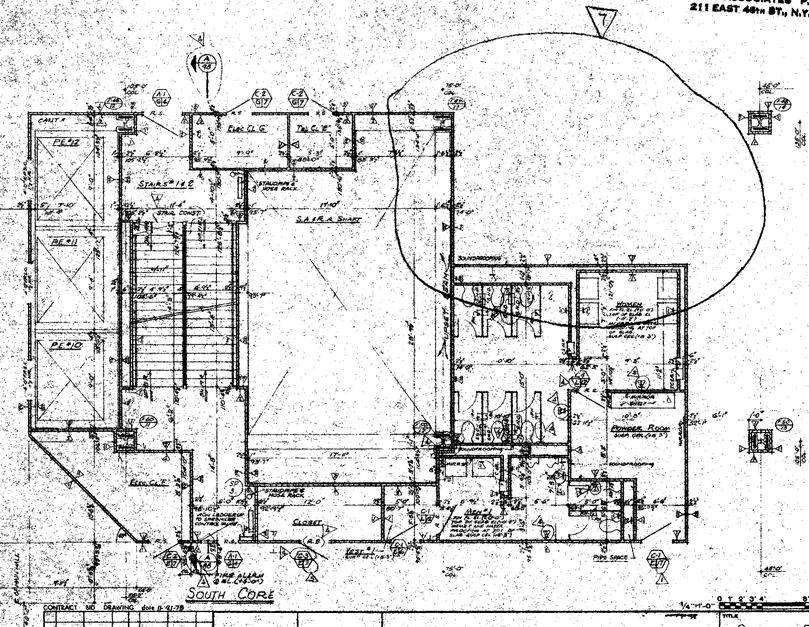

NORTH

NOTES:

1. FOR GENERAL NOTES, KEY TO MATERIALS, FINISH SCHEDULE, DOOR SCHEDULE & SCHEDULE OF DRAWINGS SEE DRAWING #A.F-70&A.F-71.
2. FOR COMPLETE 8" SCALE FLOOR PLAN SEE DRAWING #A.F-78&A.F-79.
3. ALL ELEVATIONS WHICH THUS (0'-0") ARE GIVEN IN RELATION TO FINISH FLOOR.
4. NOT ALL MECHANICAL AND ELECTRICAL LAYOUTS, SEE RESPECTIVE ENGINEERS DRAWINGS.
5. FOR TYPICAL STAIR DETAILS AND SECTIONS SEE DWGS #A.F-100
6. FOR TYPICAL TOILET DETAILS SEE DRAWING #A.F-101
7. ALL TRENCH HEADERS TO BE FIREPROOFED AT UNDERSIDE OF SLAB FOR A WIDTH OF 6'-0" WITH A SPRAY ON TYPE FIREPROOFING SEE ARCHITECTURAL SPECIFICATIONS FOR TYPE AND ELECTRICAL ENGINEERS AND CONTRACTOR APPROVED SHOP DRAWING FOR LOCATION AND EXTENT OF TRENCH HEADERS AND FIREPROOFING.
8. FINISHED FLOOR ELEVATION AND TOP OF SLAB ELEVATION ARE (10'-0") UNLESS OTHERWISE SHOWN OR NOTED.
9. JOINTS ARE REQUIRED ON ALL BEAM PROJECTIONS OVER 5" ACTUAL DIMENSION IN ELEVATOR SHAFTS AND SHALL BE MINIMUM 18" FROM HORIZONTAL SEE TYPICAL DETAIL DWG# A.F-106
10. FOR CORRIDOR AND TOILET LIGHTING LAYOUTS SEE DRAWINGS #A.F-80&A.F-84.
11. EXITS AND SUBDIVISION OF TENANT SPACES TO BE DETERMINED FROM TENANT ARCHITECTS DRAWINGS.
12. FOR PARTITION, BEAM & COLUMN FIREPROOFING CONSTRUCTION DETAILS SEE DRAWING #A.F-124.
13. WHERE NON-SUSPENDED CEILINGS ARE CALLED FOR, SUCH AS IN CLOSETS, STAIR PASSAGES, ETC. (E.G.) A ELEVATION OF ALL PIPING AND DUCTWORK SHALL BE MAINTAINED AT 8'-10" TO PROVIDE FOR FUTURE CEILING INSTALLATION.

RECEIVED
DEC 28 1983
ROBERTSON, FOWLER & ASSOCIATES P.C.
211 EAST 46TH ST., N.Y.C. 10017

NO.	DATE	REVISIONS	BY
	1-10-77	F-46	LH
		F-51	LJ
	10-17-78	F-15	JR
	10-17-78	F-18	LW
	12-07-78	F-15	CG
	1-11-79	F-	LJ
	7-19-79	ADD'T	LJ

CONTRACT NO. DRAWING Rev. 8-01-78

APPROVED
CHIEF, PLANNING DIVISION
DATE

THE WORLD TRADE CENTER

THE PORT AUTHORITY OF NEW YORK AND NEW JERSEY

MINORU YAMASAKI & ASSOCIATES
MINORU YAMASAKI, ARCHITECT

SKILLING, HELLE, CHRISTIANSEN, ROBERTSON
STRUCTURAL ENGINEERS

EMERY ROTH & SONS
RICHARD ROTH, ARCHITECT

THE PORT AUTHORITY OF NEW YORK AND NEW JERSEY
MECHANICAL, ELECTRICAL, PAVING, UTILITIES, FOUNDATIONS

TITLE: SOUTHEAST PLAZA BLDG.
8TH FLOOR CORE PLAN
OFFICE FLOOR

DRAWN		CHECKED	
SCALE	1/4"-1'-0"	DATE	11-16-78
PROJECT NUMBER		SHEET	49
DRAWING NUMBER	A·F·49		